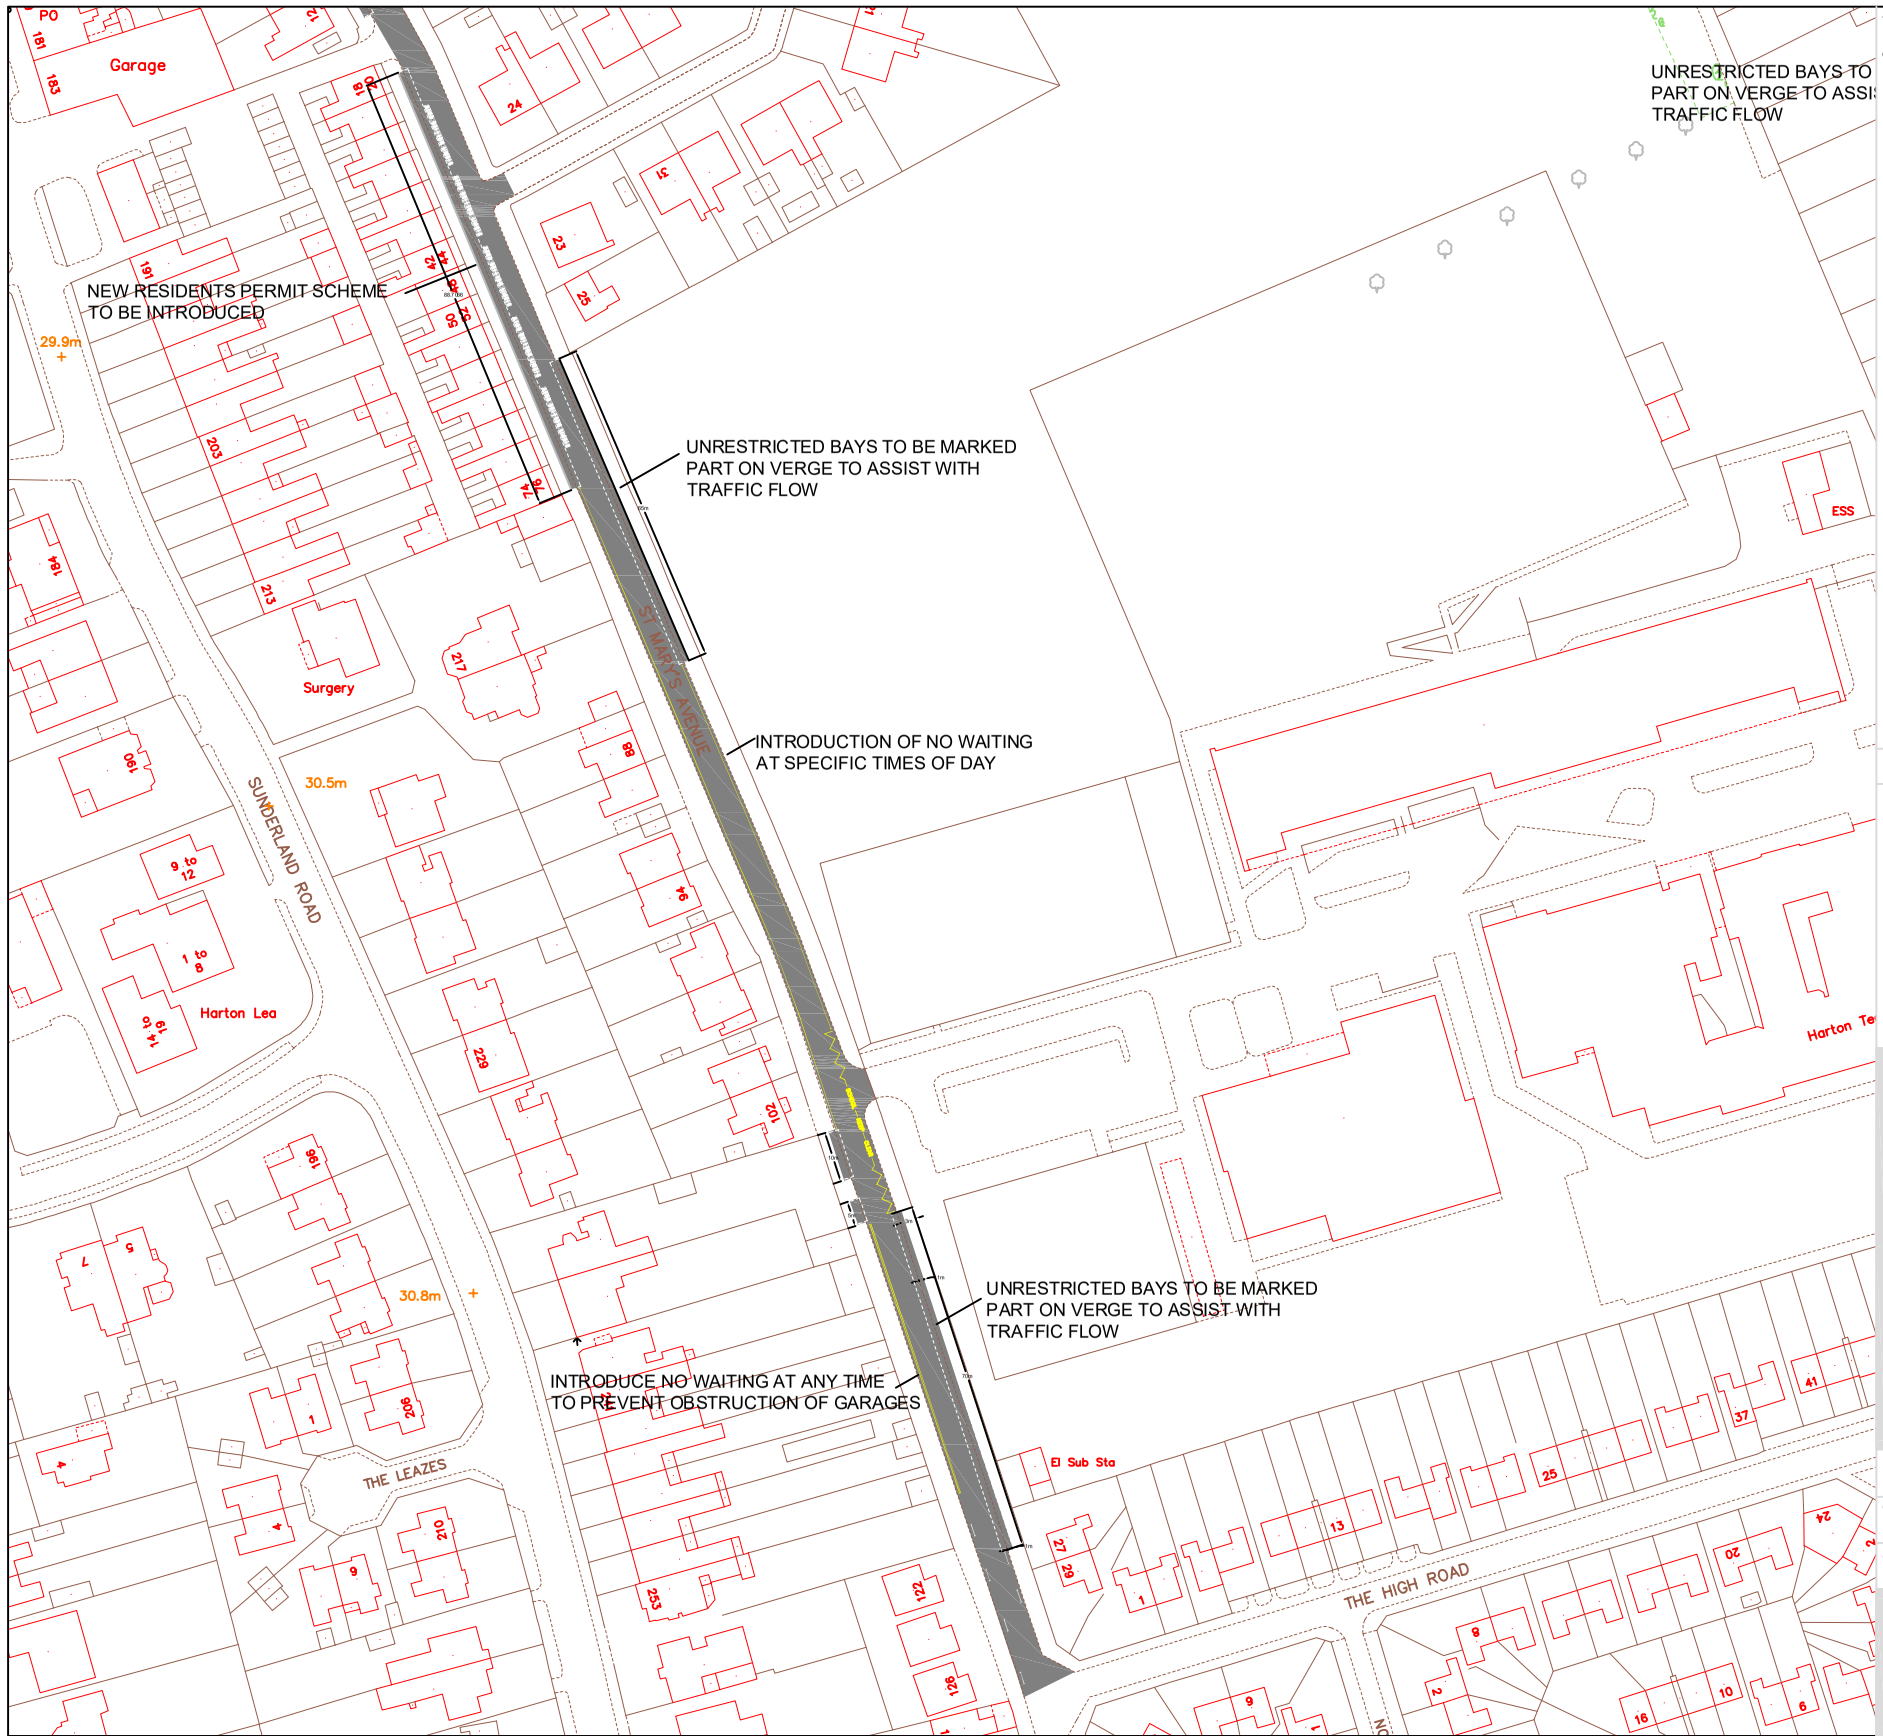

The contractor is responsible for the verification of dimensions on the site.
All dimensions are in millimetres. © Copyright all rights reserved South Tyneside Council.
Ordnance Survey data has been reproduced from Mastermap with the permission of The Controller of H.M. Stationery Office. Crown copyright reserved.Licence No.100019570

Proposed No Waiting Mon-Fri 08:00-10:00 & 15:00-17:00

Proposed No Waiting/No Loading at Any Time

Proposed residents permit parking

Rev	Date	Description	Chkd

South Tyneside Council
Regeneration and Environment
Town Hall & Civic Offices, Westoe Road, South Shields, Tyne & Wear, NE33 2RL
Telephone: (0191) 427 1717 Fax: (0191) 455 7770

Project: Harton CPZ

Drawing Title: St. Marys Avenue, South Shields

Drawn by	LG	Date	28/05/25
Checked by		Date	
Scale	NTS	Size	A3

Project Code	Drawing Number
PS09-LTP-2025	1