
BASELINE

DO NOT SCALE

Millimetres 0 10 100

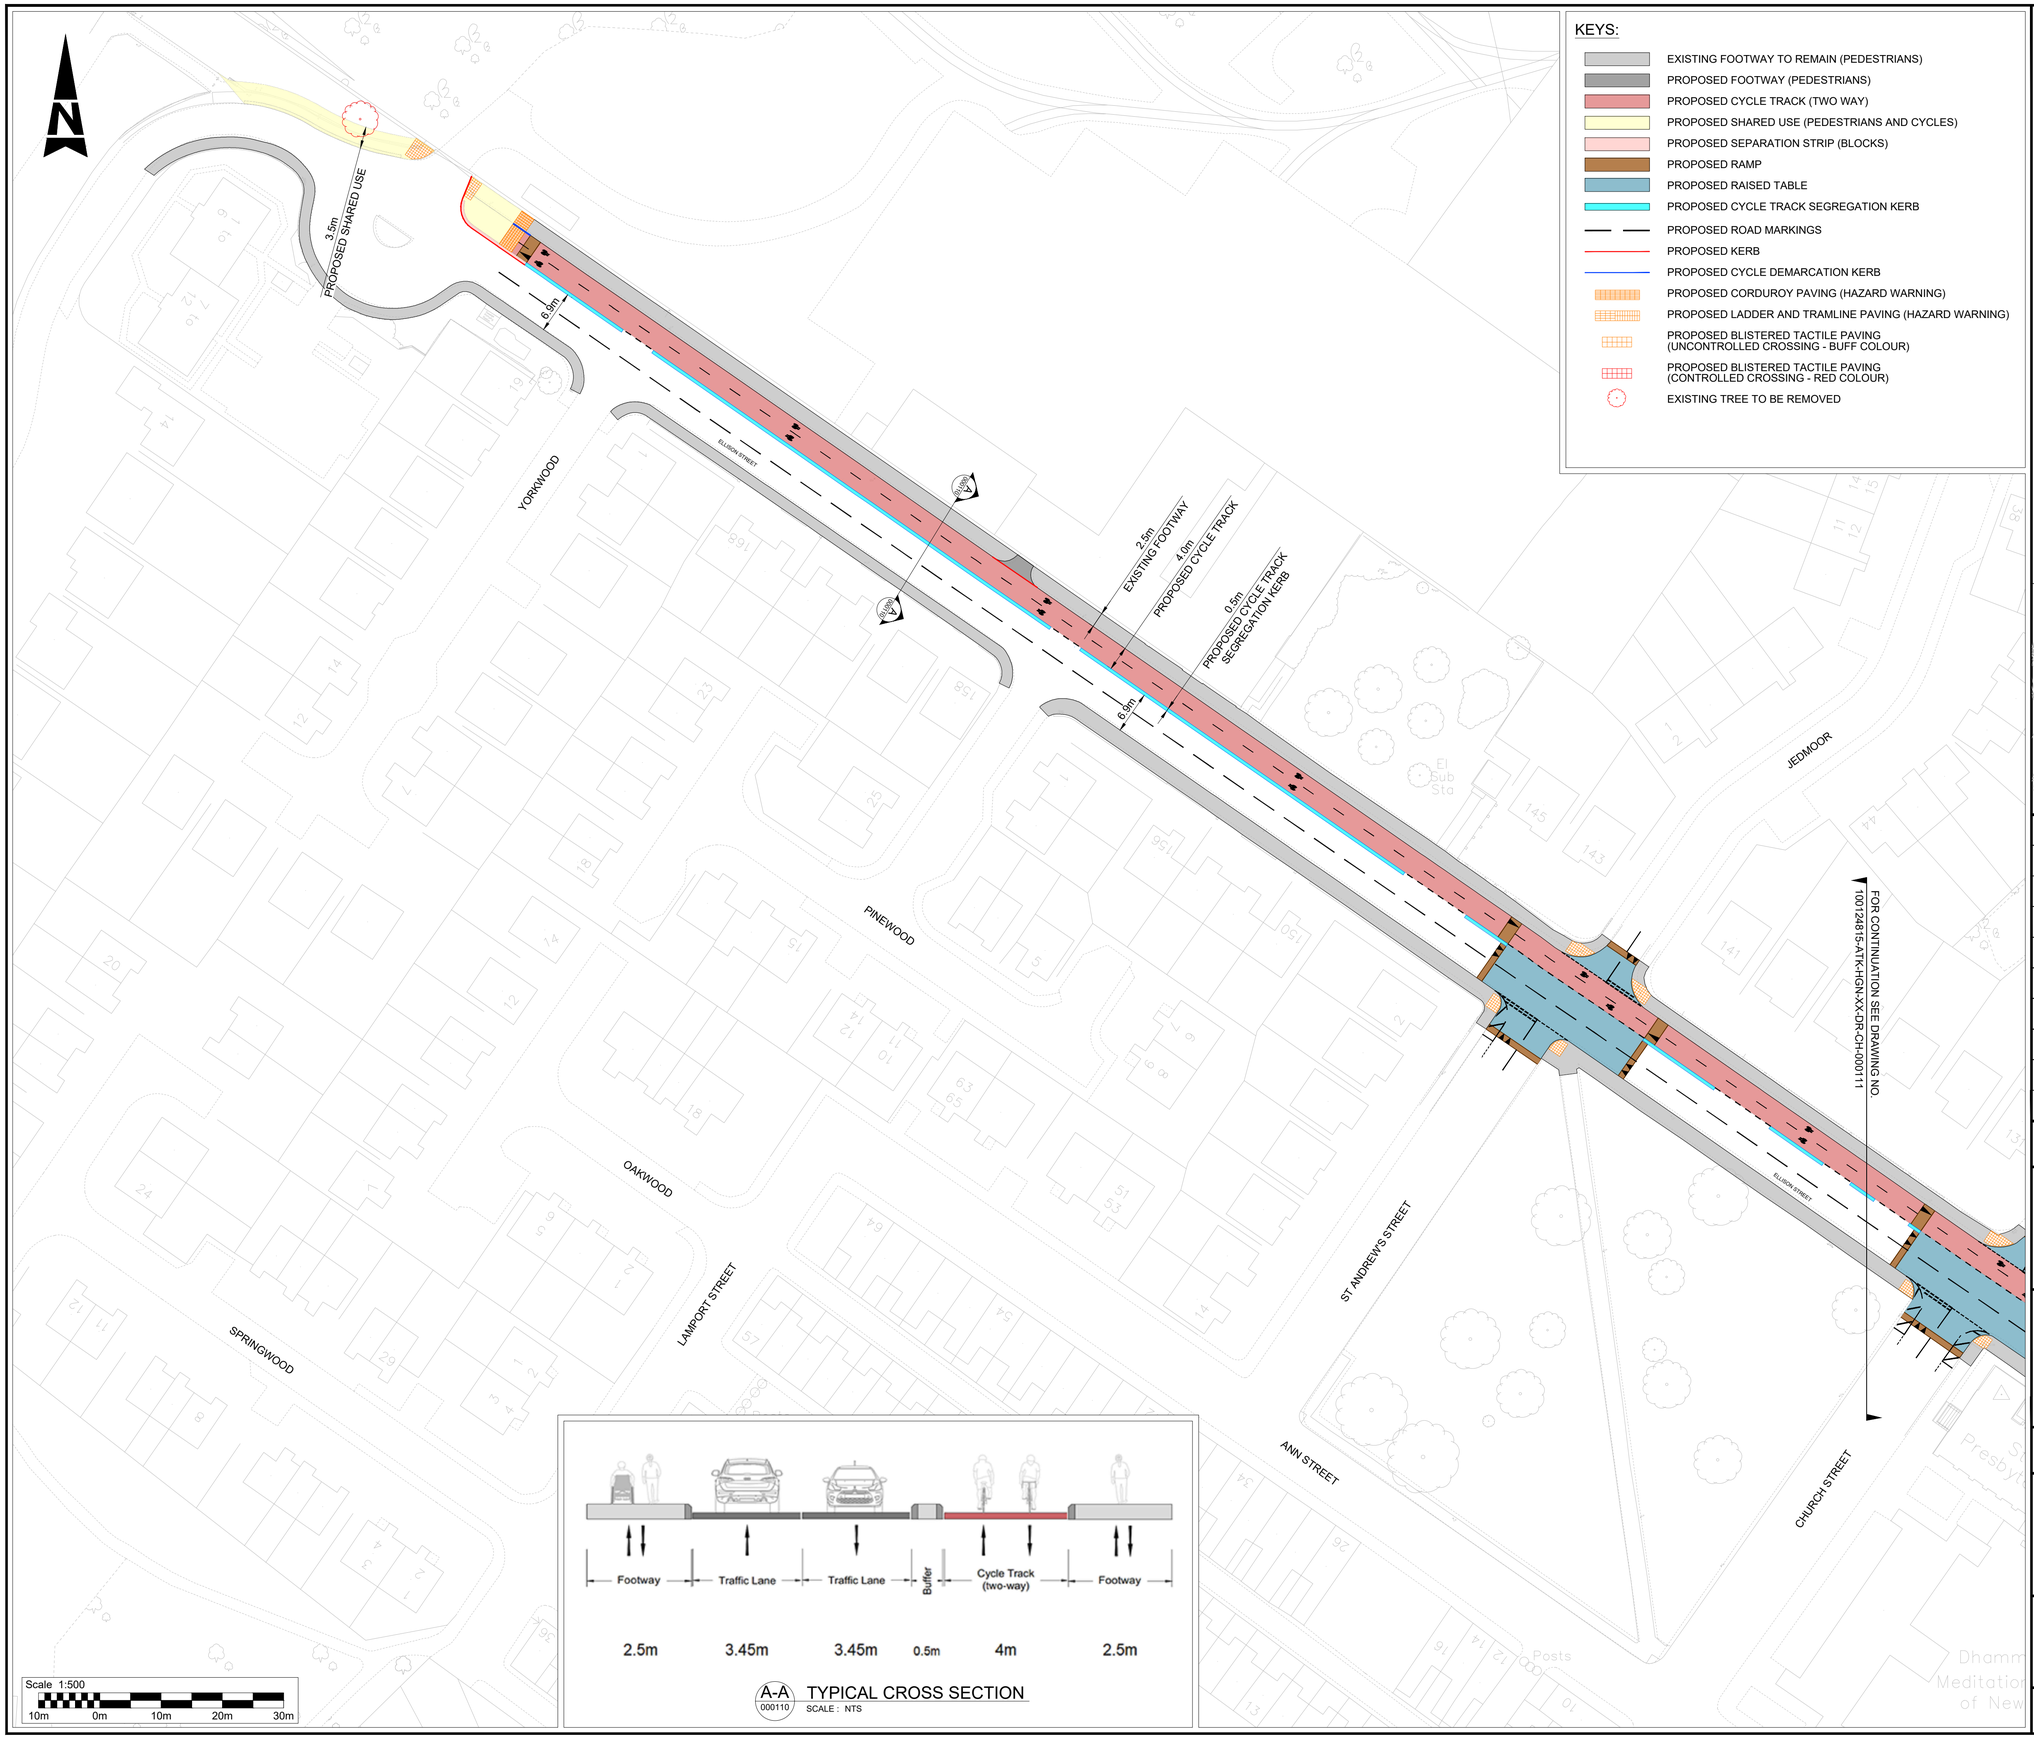


KEYS:

- EXISTING FOOTWAY TO REMAIN (PEDESTRIANS)
- PROPOSED FOOTWAY (PEDESTRIANS)
- PROPOSED CYCLE TRACK (TWO WAY)
- PROPOSED SHARED USE (PEDESTRIANS AND CYCLES)
- PROPOSED SEPARATION STRIP (BLOCKS)
- PROPOSED RAMP
- PROPOSED RAISED TABLE
- PROPOSED CYCLE TRACK SEGREGATION KERB
- PROPOSED ROAD MARKINGS
- PROPOSED KERB
- PROPOSED CYCLE DEMARCATION KERB
- PROPOSED CORDUROY PAVING (HAZARD WARNING)
- PROPOSED LADDER AND TRAMLINE PAVING (HAZARD WARNING)
- PROPOSED BLISTERED TACTILE PAVING (UNCONTROLLED CROSSING - BUFF COLOUR)
- PROPOSED BLISTERED TACTILE PAVING (CONTROLLED CROSSING - RED COLOUR)
- EXISTING TREE TO BE REMOVED

NOTES:

1. ALL DIMENSIONS ARE IN METRES UNLESS OTHERWISE STATED.

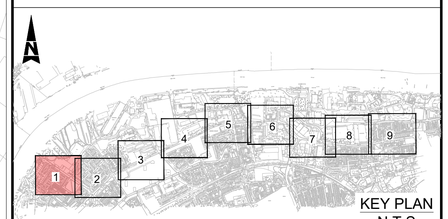

KEY PLAN
N.T.S

A-A 000110 TYPICAL CROSS SECTION
SCALE : NTS

Scale 1:500
10m 0m 10m 20m 30m

Description						
Status	Revision	Drawn	Checked	Reviewed	Authorised	Issue Date
Description						
Status	Revision	Drawn	Checked	Reviewed	Authorised	Issue Date
Description						
Status	Revision	Drawn	Checked	Reviewed	Authorised	Issue Date
Description						
Status	Revision	Drawn	Checked	Reviewed	Authorised	Issue Date
Description FOR PUBLIC CONSULTATION						
Status S2	Revision P01	Drawn PK	Checked AN	Reviewed DL	Authorised CH	Issue Date 01/07/26

Status: S2
Drawing Suitability: FOR INFORMATION

AtkinsRéalis
Albany Court
Monarch Road
Newcastle Business Park
Newcastle upon Tyne
NE4 7YB, United Kingdom
Tel: +44 (0) 1912 224466
Fax: +44 (0) 1912 730158
www.AtkinsRealis.com

© AtkinsRéalis (2026)

Client: South Tyneside Council

Project Title: NCN14 ROUTE IMPROVEMENT SCHEME

Drawing Title: PUBLIC CONSULTATION PLAN (SHEET 1 OF 9)

Drawing Number
Project: 100124815 - ATK - HGN - XX - DR - CH - 000110
Originator | Functional Breakdown | Spatial Breakdown | Form | Discipline | Number

Original Size:	Scale:	Project Ref. No:	Sheet:	Rev:
A1	1:500	100124815	1 of 9	P01


BASELINE

DO NOT SCALE

Millimetres 0 10 100



C-C 000111 TYPICAL BUS STOP LAYOUT
SCALE : NTS

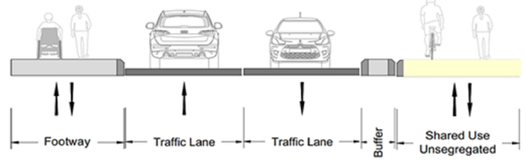

D-D 000111 TYPICAL CROSS SECTION
SCALE : NTS

B-B 000111 TYPICAL CROSS SECTION
SCALE : NTS

KEYS:

- EXISTING FOOTWAY TO REMAIN (PEDESTRIANS)
- PROPOSED FOOTWAY (PEDESTRIANS)
- PROPOSED CYCLE TRACK (TWO WAY)
- PROPOSED SHARED USE (PEDESTRIANS AND CYCLES)
- PROPOSED SEPARATION STRIP (BLOCKS)
- PROPOSED RAMP
- PROPOSED RAISED TABLE
- PROPOSED CYCLE TRACK SEGREGATION KERB
- PROPOSED VERGE
- PROPOSED DEDICATED BUS BOARDING ZONE
- PROPOSED ROAD MARKINGS
- PROPOSED KERB
- PROPOSED CYCLE DEMARCATION KERB
- PROPOSED CORDUROY PAVING (HAZARD WARNING)
- PROPOSED LADDER AND TRAMLINE PAVING (HAZARD WARNING)
- PROPOSED BLISTERED TACTILE PAVING (UNCONTROLLED CROSSING - BUFF COLOUR)
- PROPOSED BLISTERED TACTILE PAVING (CONTROLLED CROSSING - RED COLOUR)
- PROPOSED SPEED CUSHION

NOTES:

1. ALL DIMENSIONS ARE IN METRES UNLESS OTHERWISE STATED.



KEY PLAN
N.T.S

Description

Status	Revision	Drawn	Checked	Reviewed	Authorised	Issue Date

Description

Status	Revision	Drawn	Checked	Reviewed	Authorised	Issue Date

Description

Status	Revision	Drawn	Checked	Reviewed	Authorised	Issue Date

Description

Status	Revision	Drawn	Checked	Reviewed	Authorised	Issue Date

Description
FOR PUBLIC CONSULTATION

Status	Revision	Drawn	Checked	Reviewed	Authorised	Issue Date
S2	P01	PK	AN	DL	CH	01/07/26

Status: S2
Drawing Suitability: FOR INFORMATION

AtkinsRéalis
Albany Court
Monarch Road
Newcastle Business Park
Newcastle upon Tyne
NE4 7YB, United Kingdom
Tel: +44 (0) 1912 224466
Fax: +44 (0) 1912 730158
www.AtkinsRealis.com

© AtkinsRéalis (2026)

Client: South Tyneside Council

Project Title: NCN14 ROUTE IMPROVEMENT SCHEME

Drawing Title: PUBLIC CONSULTATION PLAN (SHEET 2 OF 9)


Drawing Number
Project | Originator | Functional Breakdown
100124815 - ATK - HGN -
Spatial Breakdown | Form | Discipline | Number
XX - DR - CH - 000111


Original Size:	Scale:	Project Ref. No:	Sheet:	Rev:
A1	1:500	100124815	2 of 9	P01

BASELINE

DO NOT SCALE

Millimetres 0 10 100

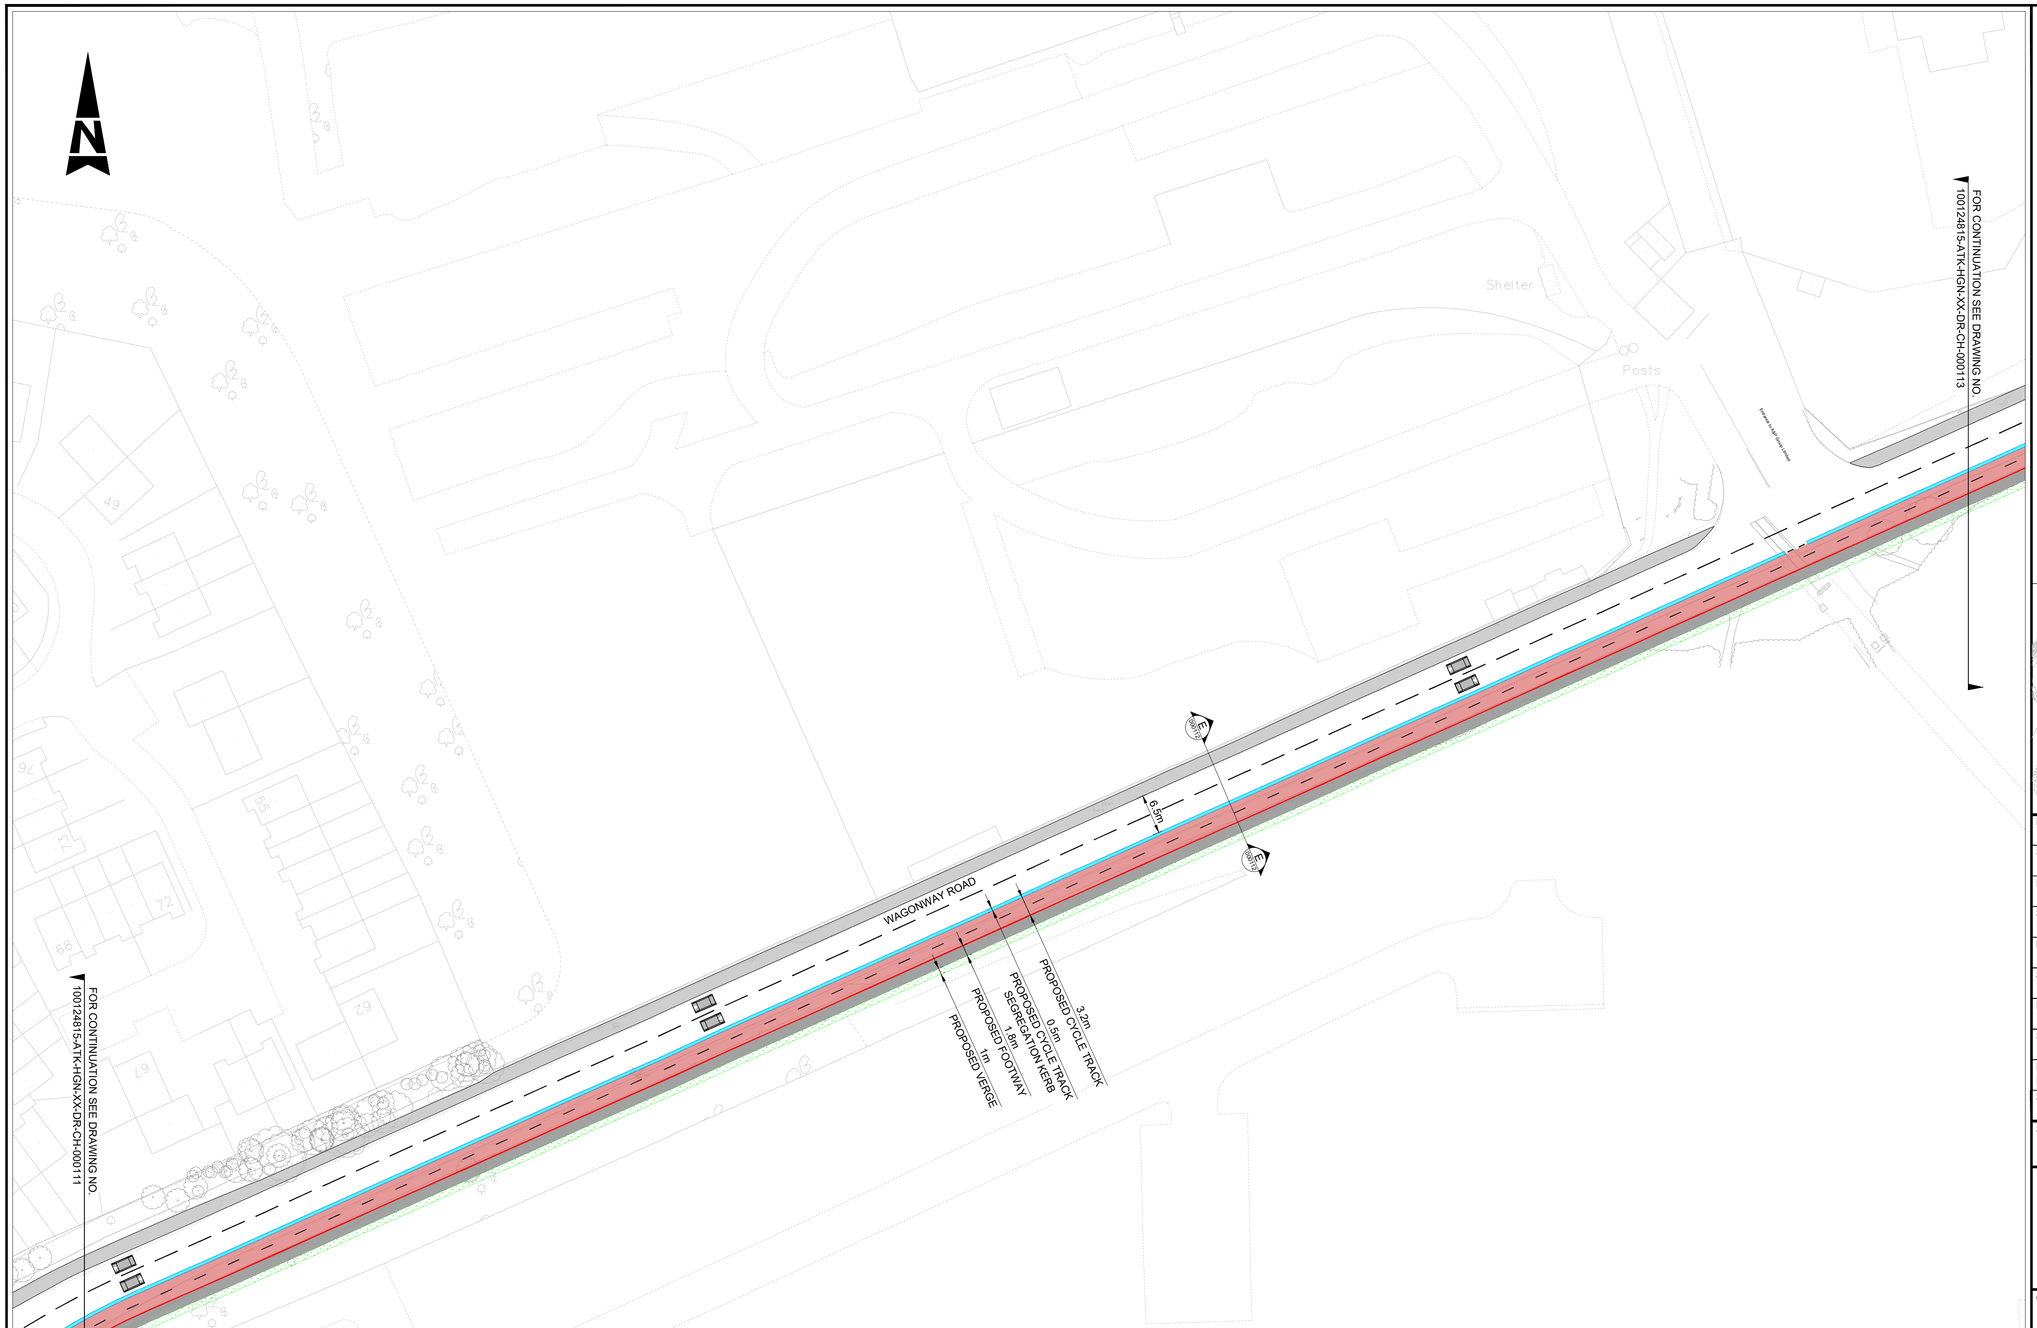

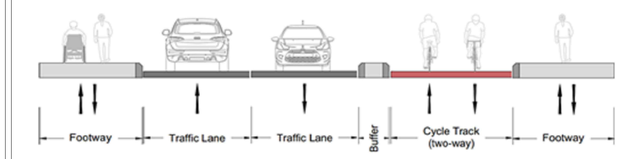

E-E 000112 TYPICAL CROSS SECTION
SCALE : NTS

KEYS:

- EXISTING FOOTWAY TO REMAIN (PEDESTRIANS)
- PROPOSED FOOTWAY (PEDESTRIANS)
- PROPOSED CYCLE TRACK (TWO WAY)
- PROPOSED VERGE
- PROPOSED CYCLE TRACK SEGREGATION KERB
- PROPOSED ROAD MARKINGS
- PROPOSED KERB
- PROPOSED SPEED CUSHION

Scale 1:500
10m 0m 10m 20m 30m

NOTES:

1. ALL DIMENSIONS ARE IN METRES UNLESS OTHERWISE STATED.



KEY PLAN
N.T.S

Description						
Status	Revision	Drawn	Checked	Reviewed	Authorised	Issue Date
Description						
Status	Revision	Drawn	Checked	Reviewed	Authorised	Issue Date
Description						
Status	Revision	Drawn	Checked	Reviewed	Authorised	Issue Date
Description						
Status	Revision	Drawn	Checked	Reviewed	Authorised	Issue Date
Description						
Status	Revision	Drawn	Checked	Reviewed	Authorised	Issue Date
Description FOR PUBLIC CONSULTATION						
S2	P01	PK	AN	DL	CH	01/07/26

Status: S2
Drawing Suitability: FOR INFORMATION

AtkinsRéalis
Albany Court
Monarch Road
Newcastle Business Park
Newcastle upon Tyne
NE4 7YB, United Kingdom
Tel: +44 (0) 1912 224466
Fax: +44 (0) 1912 730158
www.AtkinsRealis.com

© AtkinsRéalis (2026)

Client: South Tyneside Council

Project Title: NCN14 ROUTE IMPROVEMENT SCHEME

Drawing Title: PUBLIC CONSULTATION PLAN (SHEET 3 OF 9)

Drawing Number
Project | Originator | Functional Breakdown
100124815 - ATK - HGN -
Spatial Breakdown | Form | Discipline | Number
XX - DR - CH - 000112


Original Size:	Scale:	Project Ref. No:	Sheet:	Rev:
A1	1:500	100124815	3 of 9	P01

BASELINE

DO NOT SCALE

Millimetres 0 10 100



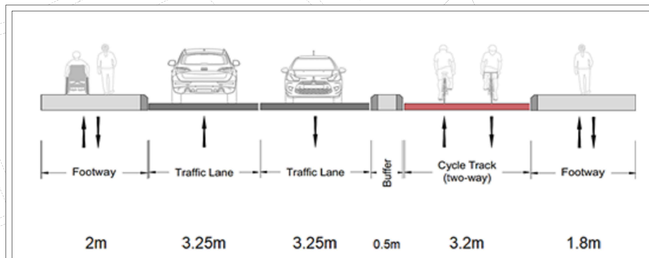

F-F 000113 TYPICAL CROSS SECTION
SCALE : NTS

KEYS:

- EXISTING FOOTWAY TO REMAIN (PEDESTRIANS)
- PROPOSED FOOTWAY (PEDESTRIANS)
- PROPOSED CYCLE TRACK (TWO WAY)
- PROPOSED VERGE
- PROPOSED CYCLE TRACK SEGREGATION KERB
- PROPOSED ROAD MARKINGS
- PROPOSED KERB
- PROPOSED SPEED CUSHION

NOTES:

1. ALL DIMENSIONS ARE IN METRES UNLESS OTHERWISE STATED.



KEY PLAN
N.T.S

Description						
Status	Revision	Drawn	Checked	Reviewed	Authorised	Issue Date
Description						
Status	Revision	Drawn	Checked	Reviewed	Authorised	Issue Date
Description						
Status	Revision	Drawn	Checked	Reviewed	Authorised	Issue Date
Description						
Status	Revision	Drawn	Checked	Reviewed	Authorised	Issue Date
Description						
Status	Revision	Drawn	Checked	Reviewed	Authorised	Issue Date
Description FOR PUBLIC CONSULTATION						
Status S2	Revision P01	Drawn PK	Checked AN	Reviewed DL	Authorised CH	Issue Date 01/07/26

Status: S2

Drawing Suitability: FOR INFORMATION

AtkinsRéalis
Albany Court
Monarch Road
Newcastle Business Park
Newcastle upon Tyne
NE4 7YB, United Kingdom
Tel: +44 (0) 1912 224466
Fax: +44 (0) 1912 730158
www.AtkinsRealis.com

© AtkinsRéalis (2026)

Client: South Tyneside Council

Project Title: NCN14 ROUTE IMPROVEMENT SCHEME

Drawing Title: PUBLIC CONSULTATION PLAN (SHEET 4 OF 9)


Drawing Number Project	Originator	Functional Breakdown
100124815	- ATK -	HGN -
XX	- DR -	CH - 000113
Spatial Breakdown	Form	Discipline / Number

Original Size:	Scale:	Project Ref. No:	Sheet:	Rev:
A1	1:500	100124815	4 of 9	P01

BASELINE


DO NOT SCALE

Millimetres 0 10 100

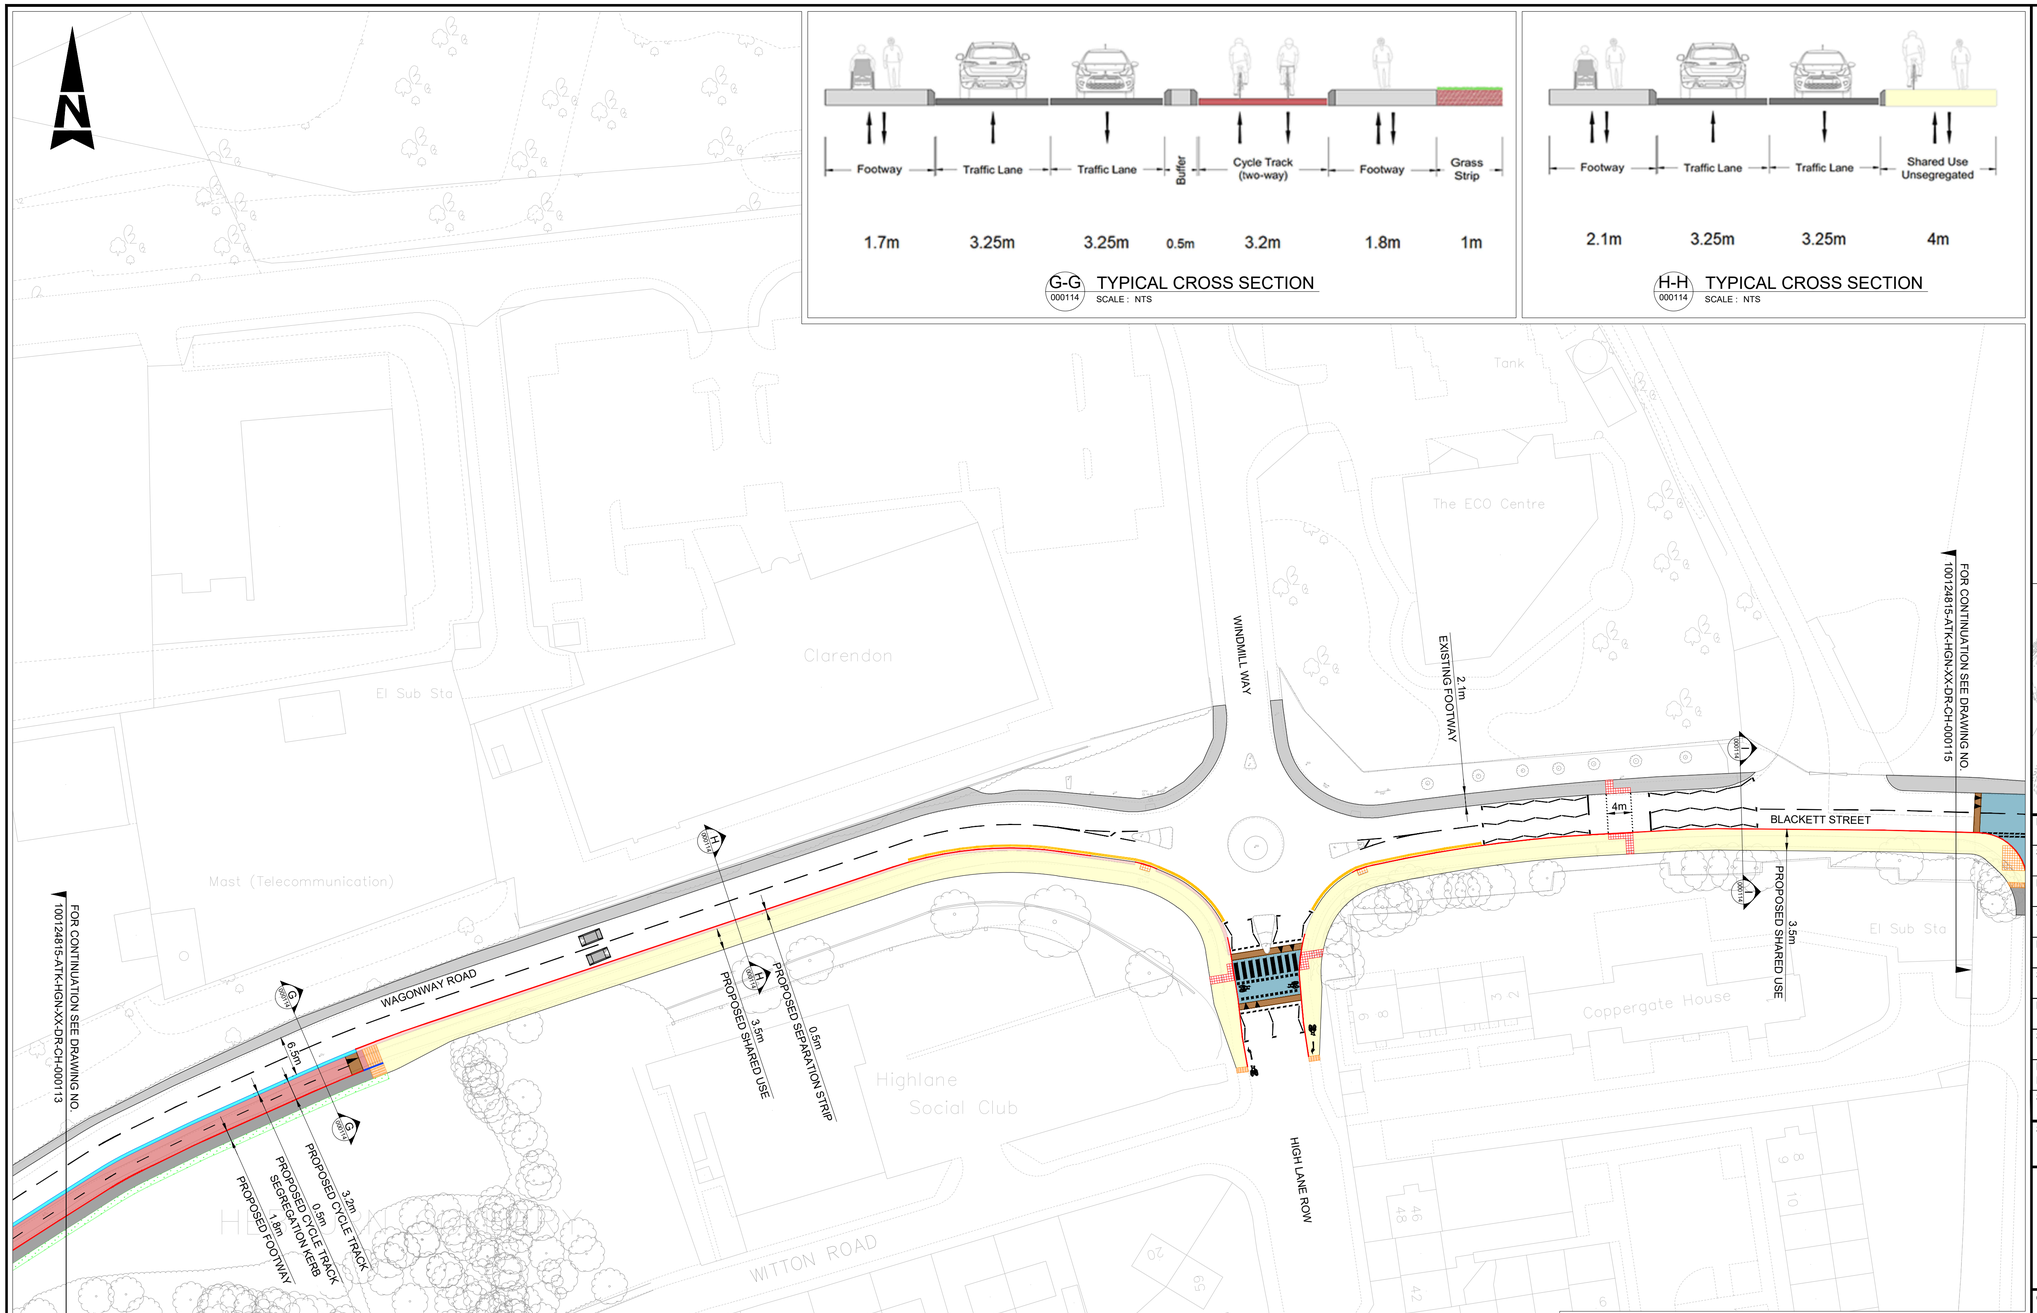

G-G 000114 TYPICAL CROSS SECTION
SCALE : NTS

H-H 000114 TYPICAL CROSS SECTION
SCALE : NTS

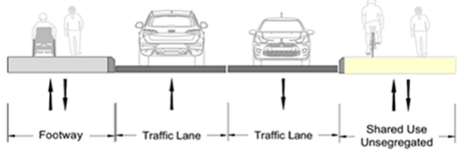

I-I 000114 TYPICAL CROSS SECTION
SCALE : NTS

KEYS:

- EXISTING FOOTWAY TO REMAIN (PEDESTRIANS)
- PROPOSED FOOTWAY (PEDESTRIANS)
- PROPOSED CYCLE TRACK (TWO WAY)
- PROPOSED SHARED USE (PEDESTRIANS AND CYCLES)
- PROPOSED SEPARATION STRIP (BLOCKS)
- PROPOSED RAMP
- PROPOSED RAISED TABLE
- PROPOSED CYCLE TRACK SEGREGATION KERB
- PROPOSED ROAD MARKINGS
- PROPOSED KERB
- PROPOSED CYCLE DEMARCATION KERB
- PROPOSED CORDUROY PAVING (HAZARD WARNING)
- PROPOSED LADDER AND TRAMLINE PAVING (HAZARD WARNING)
- PROPOSED BLISTERED TACTILE PAVING (UNCONTROLLED CROSSING - BUFF COLOUR)
- PROPOSED BLISTERED TACTILE PAVING (CONTROLLED CROSSING - RED COLOUR)
- PROPOSED SPEED CUSHION

Scale 1:500
10m 0m 10m 20m 30m

NOTES:

1. ALL DIMENSIONS ARE IN METRES UNLESS OTHERWISE STATED.



KEY PLAN
N.T.S

Description						
Status	Revision	Drawn	Checked	Reviewed	Authorised	Issue Date
Description						
Status	Revision	Drawn	Checked	Reviewed	Authorised	Issue Date
Description						
Status	Revision	Drawn	Checked	Reviewed	Authorised	Issue Date
Description						
Status	Revision	Drawn	Checked	Reviewed	Authorised	Issue Date
Description FOR PUBLIC CONSULTATION						
Status S2	Revision P01	Drawn PK	Checked AN	Reviewed DL	Authorised CH	Issue Date 01/07/26

Status: S2
Drawing Suitability: FOR INFORMATION

AtkinsRéalis
Albany Court
Monarch Road
Newcastle Business Park
Newcastle upon Tyne
NE4 7YB, United Kingdom
Tel: +44 (0) 1912 224466
Fax: +44 (0) 1912 730158
www.AtkinsRealis.com

© AtkinsRéalis (2026)

Client: South Tyneside Council

Project Title: NCN14 ROUTE IMPROVEMENT SCHEME

Drawing Title: PUBLIC CONSULTATION PLAN (SHEET 5 OF 9)


Drawing Number
Project | Originator | Functional Breakdown
100124815 - ATK - HGN -
XX - DR - CH - 000114
Spatial Breakdown | Form | Discipline | Number

Original Size:	Scale:	Project Ref. No:	Sheet:	Rev:
A1	1:500	100124815	5 of 9	P01


BASELINE

DO NOT SCALE

Millimetres 0 10 100

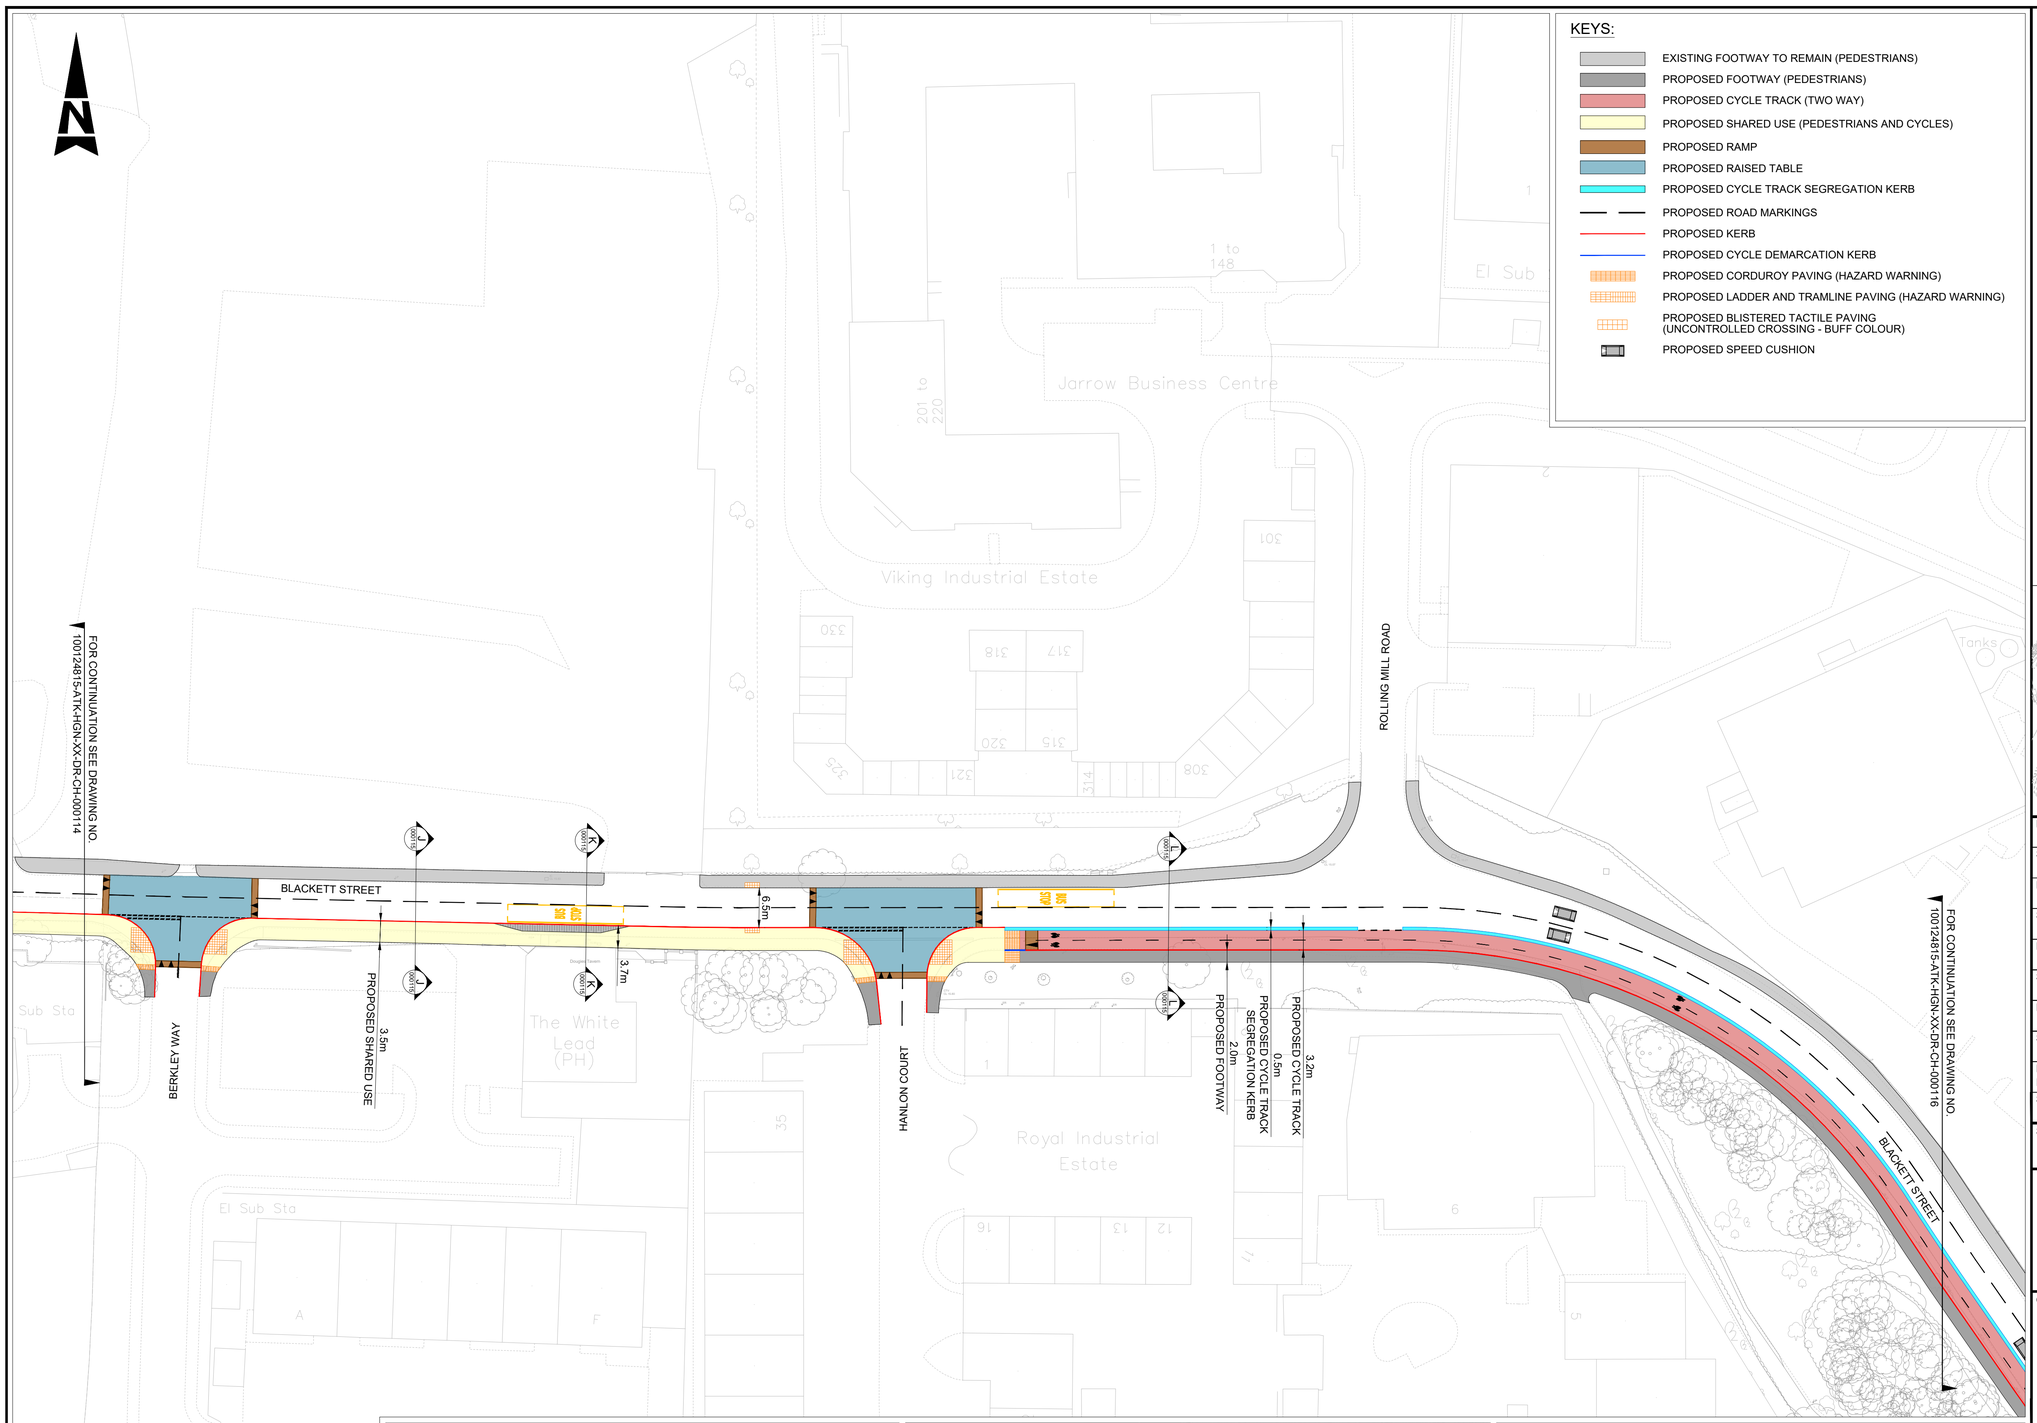


Scale 1:500
10m 0m 10m 20m 30m

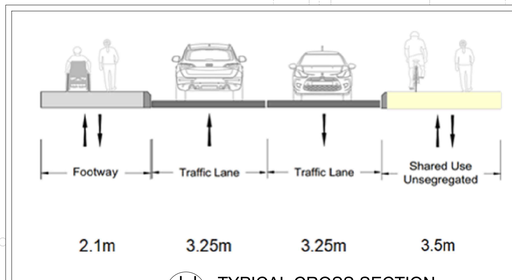

J-J 000115 TYPICAL CROSS SECTION
SCALE : NTS



K-K 000115 TYPICAL BUS STOP LAYOUT
SCALE : NTS

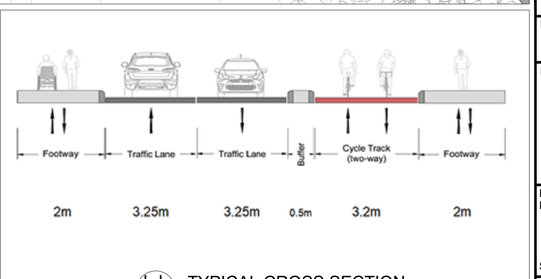

L-L 000115 TYPICAL CROSS SECTION
SCALE : NTS

KEYS:

- EXISTING FOOTWAY TO REMAIN (PEDESTRIANS)
- PROPOSED FOOTWAY (PEDESTRIANS)
- PROPOSED CYCLE TRACK (TWO WAY)
- PROPOSED SHARED USE (PEDESTRIANS AND CYCLES)
- PROPOSED RAMP
- PROPOSED RAISED TABLE
- PROPOSED CYCLE TRACK SEGREGATION KERB
- PROPOSED ROAD MARKINGS
- PROPOSED KERB
- PROPOSED CYCLE DEMARCATION KERB
- PROPOSED CORDUROY PAVING (HAZARD WARNING)
- PROPOSED LADDER AND TRAMLINE PAVING (HAZARD WARNING)
- PROPOSED BLISTERED TACTILE PAVING (UNCONTROLLED CROSSING - BUFF COLOUR)
- PROPOSED SPEED CUSHION

NOTES:

1. ALL DIMENSIONS ARE IN METRES UNLESS OTHERWISE STATED.



KEY PLAN
N.T.S

Description

Status	Revision	Drawn	Checked	Reviewed	Authorised	Issue Date

Description

Status	Revision	Drawn	Checked	Reviewed	Authorised	Issue Date

Description

Status	Revision	Drawn	Checked	Reviewed	Authorised	Issue Date

Description

Status	Revision	Drawn	Checked	Reviewed	Authorised	Issue Date

Description
FOR PUBLIC CONSULTATION

Status	Revision	Drawn	Checked	Reviewed	Authorised	Issue Date
S2	P01	PK	AN	DL	CH	01/07/26

Status	Drawing Suitability
S2	FOR INFORMATION

AtkinsRéalis
Albany Court
Monarch Road
Newcastle Business Park
Newcastle upon Tyne
NE4 7YB, United Kingdom
Tel: +44 (0) 1912 224466
Fax: +44 (0) 1912 730158
www.AtkinsRealis.com

© AtkinsRéalis (2026)

Client
South Tyneside Council

Project Title
NCN14 ROUTE IMPROVEMENT SCHEME

Drawing Title
PUBLIC CONSULTATION PLAN
(SHEET 6 OF 9)


Drawing Number
Project | Originator | Functional Breakdown
100124815 - ATK - HGN -
XX - DR - CH - 000115
Spatial Breakdown | Form | Discipline | Number

Original Size:	Scale:	Project Ref. No:	Sheet:	Rev:
A1	1:500	100124815	6 of 9	P01

BASELINE

DO NOT SCALE

Millimetres 0 10 100

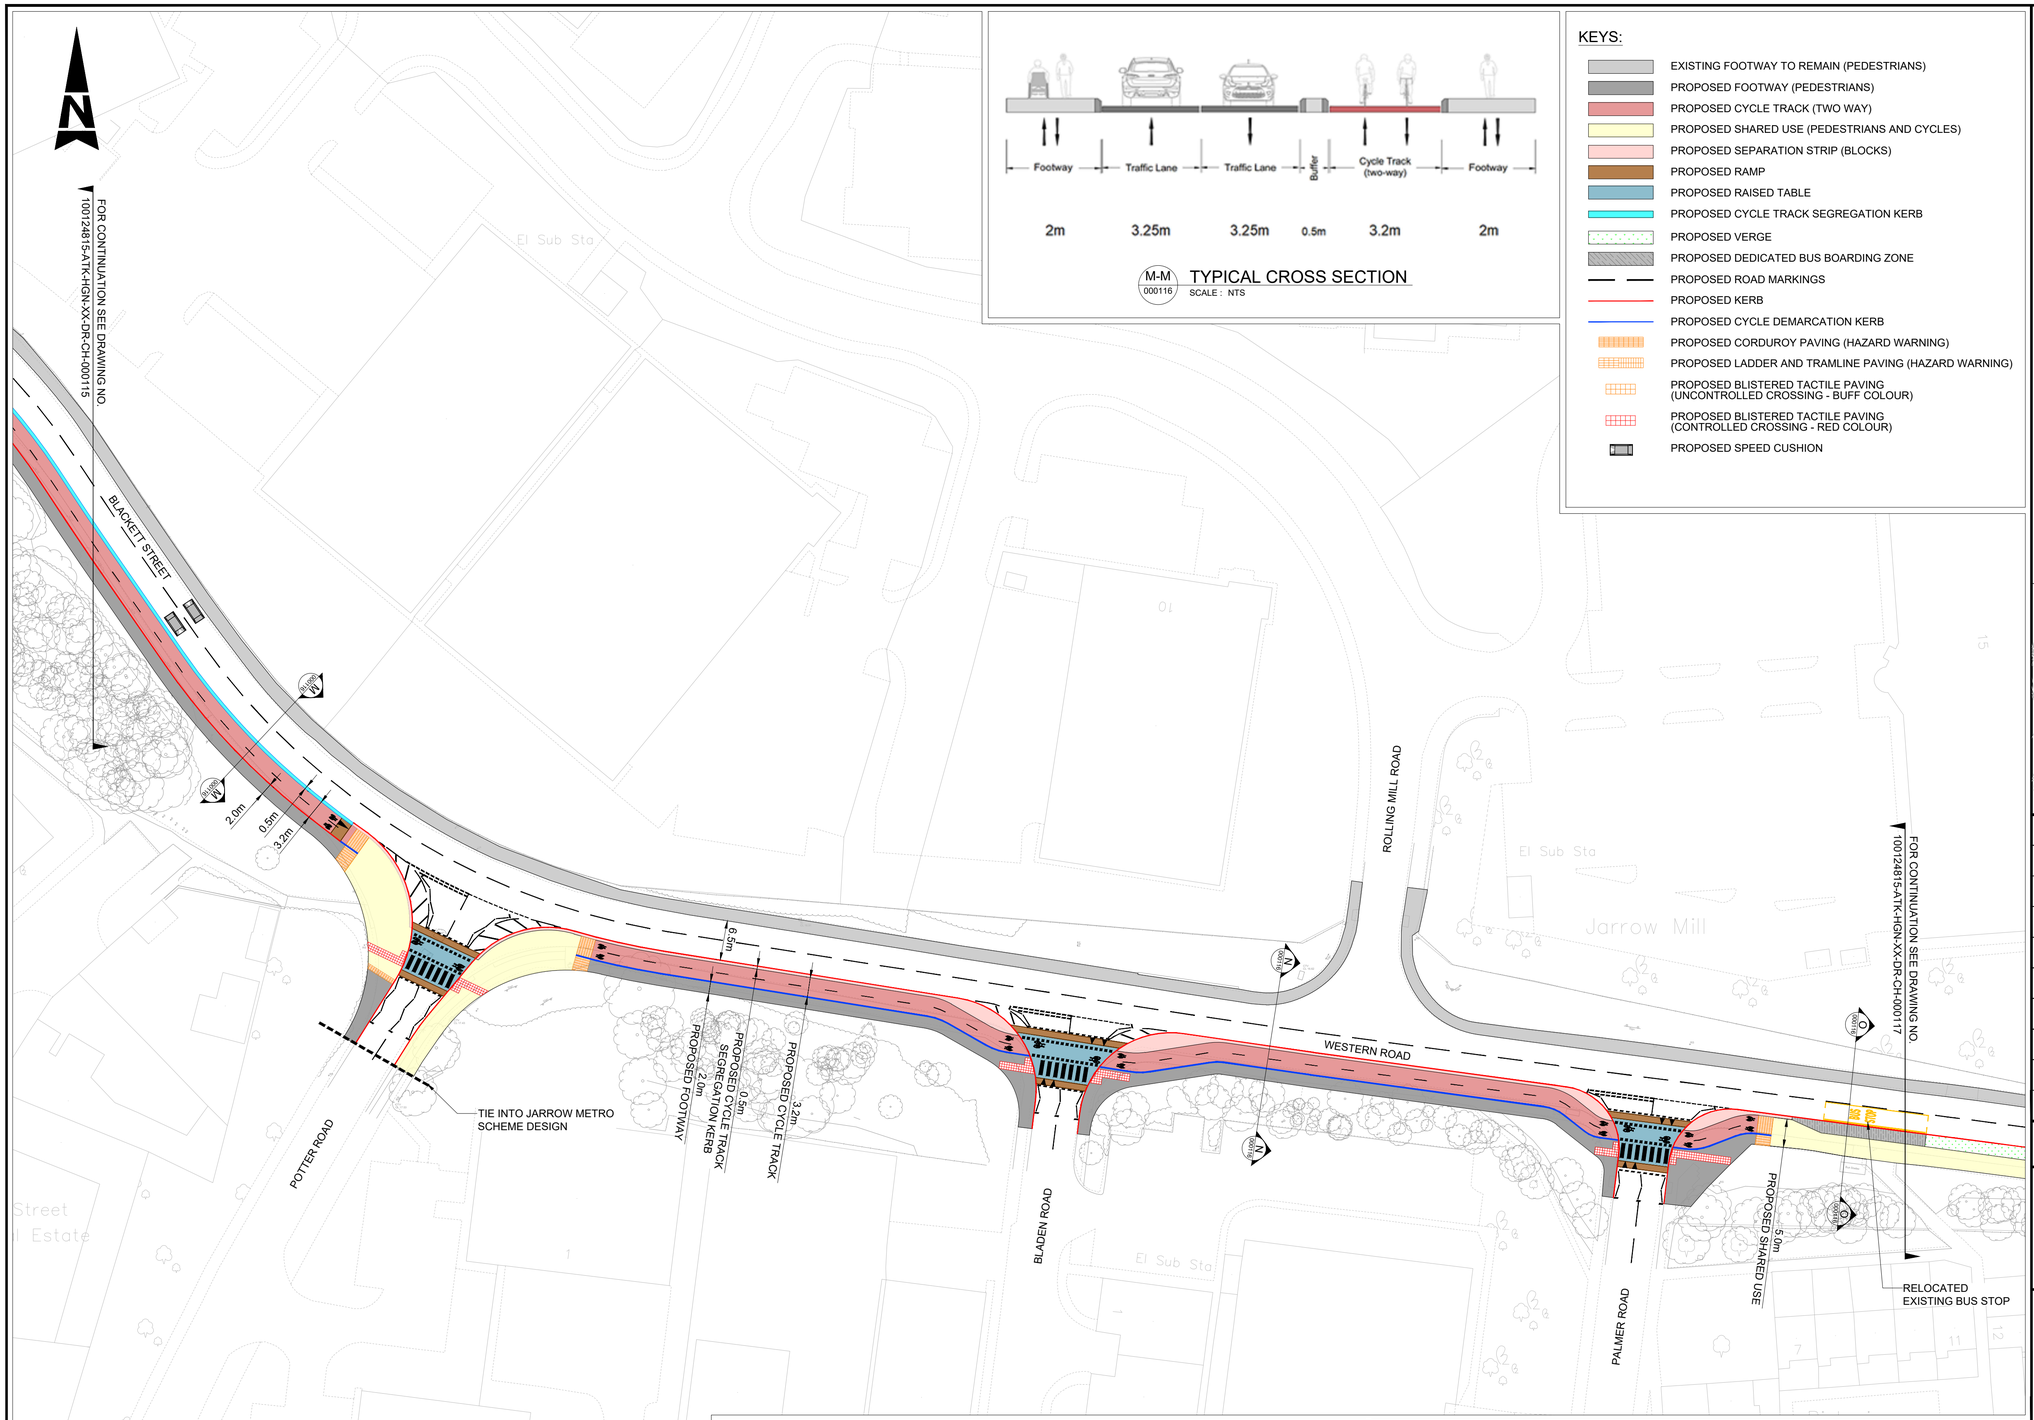

M-M 000116 TYPICAL CROSS SECTION
SCALE : NTS

KEYS:

- EXISTING FOOTWAY TO REMAIN (PEDESTRIANS)
- PROPOSED FOOTWAY (PEDESTRIANS)
- PROPOSED CYCLE TRACK (TWO WAY)
- PROPOSED SHARED USE (PEDESTRIANS AND CYCLES)
- PROPOSED SEPARATION STRIP (BLOCKS)
- PROPOSED RAMP
- PROPOSED RAISED TABLE
- PROPOSED CYCLE TRACK SEGREGATION KERB
- PROPOSED VERGE
- PROPOSED DEDICATED BUS BOARDING ZONE
- PROPOSED ROAD MARKINGS
- PROPOSED KERB
- PROPOSED CYCLE DEMARCATION KERB
- PROPOSED CORDUROY PAVING (HAZARD WARNING)
- PROPOSED LADDER AND TRAMLINE PAVING (HAZARD WARNING)
- PROPOSED BLISTERED TACTILE PAVING (UNCONTROLLED CROSSING - BUFF COLOUR)
- PROPOSED BLISTERED TACTILE PAVING (CONTROLLED CROSSING - RED COLOUR)
- PROPOSED SPEED CUSHION


NOTES:

1. ALL DIMENSIONS ARE IN METRES UNLESS OTHERWISE STATED.



KEY PLAN
N.T.S

Scale 1:500
10m 0m 10m 20m 30m

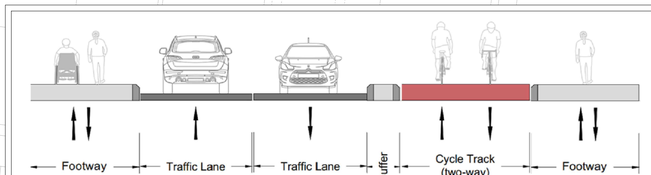

N-N 000116 TYPICAL CROSS SECTION
SCALE : NTS



O-O 000116 TYPICAL BUS STOP LAYOUT
SCALE : NTS

Description						
Status	Revision	Drawn	Checked	Reviewed	Authorised	Issue Date
Description						
Status	Revision	Drawn	Checked	Reviewed	Authorised	Issue Date
FOR PUBLIC CONSULTATION						
S2	P01	PK	AN	DL	CH	01/07/26

Status: S2
Drawing Suitability: FOR INFORMATION

AtkinsRéalis
Albany Court
Monarch Road
Newcastle Business Park
Newcastle upon Tyne
NE4 7YB, United Kingdom
Tel: +44 (0) 1912 224466
Fax: +44 (0) 1912 730158
www.AtkinsRealis.com

© AtkinsRéalis (2026)

Client: South Tyneside Council

Project Title: NCN14 ROUTE IMPROVEMENT SCHEME

Drawing Title: PUBLIC CONSULTATION PLAN (SHEET 7 OF 9)


Drawing Number Project	Originator	Functional Breakdown
100124815	- ATK -	HGN -
XX	- DR - CH -	000116
Spatial Breakdown	Form	Discipline / Number


Original Size:	Scale:	Project Ref. No:	Sheet:	Rev:
A1	1:500	100124815	7 of 9	P01

BASELINE

DO NOT SCALE

Millimetres 0 10 100

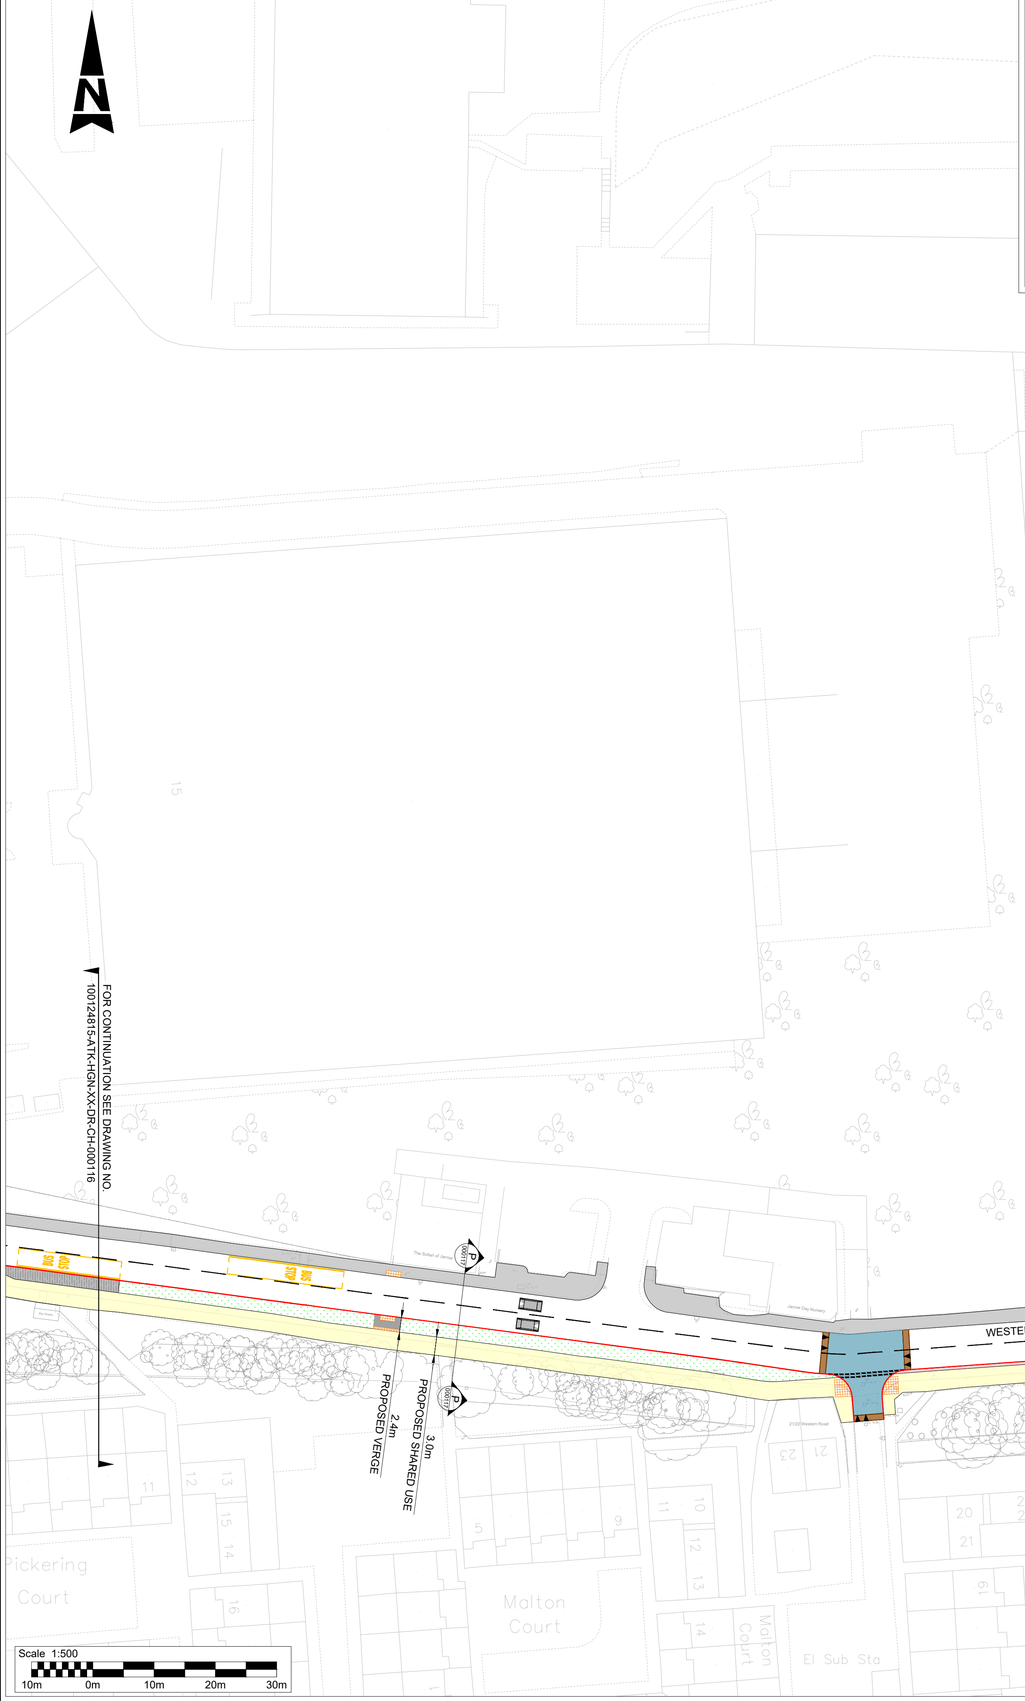

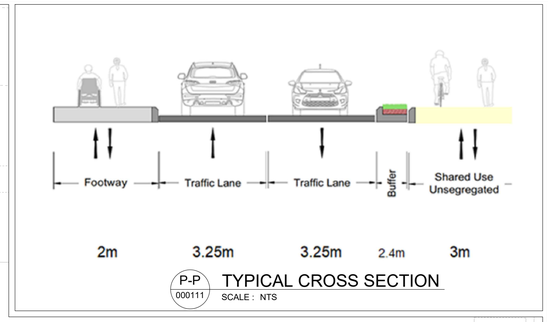


P-P 000111 TYPICAL CROSS SECTION
SCALE : NTS

KEYS:

- EXISTING FOOTWAY TO REMAIN (PEDESTRIANS)
- PROPOSED FOOTWAY (PEDESTRIANS)
- PROPOSED CYCLE TRACK (TWO WAY)
- PROPOSED SHARED USE (PEDESTRIANS AND CYCLES)
- PROPOSED SEPARATION STRIP (BLOCKS)
- PROPOSED RAMP
- PROPOSED RAISED TABLE
- PROPOSED CYCLE TRACK SEGREGATION KERB
- PROPOSED VERGE
- PROPOSED DEDICATED BUS BOARDING ZONE
- PROPOSED SPLITTER ISLAND
- PROPOSED ROAD MARKINGS
- PROPOSED KERB
- PROPOSED CYCLE DEMARCATION KERB
- PROPOSED CORDUROY PAVING (HAZARD WARNING)
- PROPOSED LADDER AND TRAMLINE PAVING (HAZARD WARNING)
- PROPOSED BLISTERED TACTILE PAVING (UNCONTROLLED CROSSING - BUFF COLOUR)
- PROPOSED BLISTERED TACTILE PAVING (CONTROLLED CROSSING - RED COLOUR)
- PROPOSED SPEED CUSHION

NOTES:

1. ALL DIMENSIONS ARE IN METRES UNLESS OTHERWISE STATED.

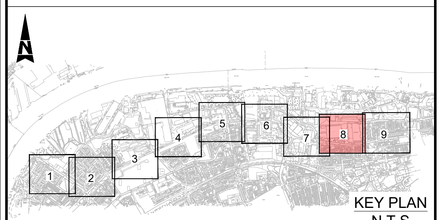

KEY PLAN
N.T.S

Description						
Status	Revision	Drawn	Checked	Reviewed	Authorised	Issue Date
Description						
Status	Revision	Drawn	Checked	Reviewed	Authorised	Issue Date
Description						
Status	Revision	Drawn	Checked	Reviewed	Authorised	Issue Date
Description						
Status	Revision	Drawn	Checked	Reviewed	Authorised	Issue Date
Description FOR PUBLIC CONSULTATION						
Status S2	Revision P01	Drawn PK	Checked AN	Reviewed DL	Authorised CH	Issue Date 01/07/26

Status	Drawing Suitability
S2	FOR INFORMATION

AtkinsRéalis

Albany Court
Monarch Road
Newcastle Business Park
Newcastle upon Tyne
NE4 7YB, United Kingdom
Tel: +44 (0) 1912 224466
Fax: +44 (0) 1912 730158
www.AtkinsReallis.com

© AtkinsRéalis (2026)

Client

South Tyneside Council

Project Title

NCN14 ROUTE IMPROVEMENT SCHEME

Drawing Title

PUBLIC CONSULTATION PLAN
(SHEET 8 OF 9)


Drawing Number Project	Originator	Functional Breakdown
100124815	- ATK -	HGN -
Spatial Breakdown	Form	Discipline Number
XX	- DR -	CH - 000117

Original Size:	Scale:	Project Ref. No:	Sheet:	Rev:
A1	1:500	100124815	8 of 9	P01

BASELINE

Millimetres 100 10 0

DO NOT SCALE

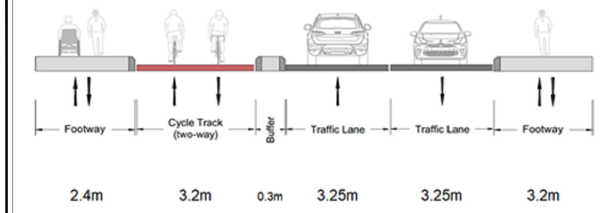

Q-Q 000118 TYPICAL CROSS SECTION
SCALE : NTS

NOTES:

1. ALL DIMENSIONS ARE IN METRES UNLESS OTHERWISE STATED.

KEYS:

- EXISTING FOOTWAY TO REMAIN (PEDESTRIANS)
- PROPOSED FOOTWAY (PEDESTRIANS)
- PROPOSED CYCLE TRACK (TWO WAY)
- PROPOSED SHARED USE (PEDESTRIANS AND CYCLES)
- PROPOSED SEPARATION STRIP (BLOCKS)
- PROPOSED RAMP
- PROPOSED RAISED TABLE
- PROPOSED CYCLE TRACK SEGREGATION KERB
- PROPOSED VERGE
- PROPOSED DEDICATED BUS BOARDING ZONE
- PROPOSED SPLITTER ISLAND
- PROPOSED ROAD MARKINGS
- PROPOSED KERB
- PROPOSED CYCLE DEMARCATION KERB
- PROPOSED CORDUROY PAVING (HAZARD WARNING)
- PROPOSED LADDER AND TRAMLINE PAVING (HAZARD WARNING)
- PROPOSED BLISTERED TACTILE PAVING (UNCONTROLLED CROSSING - BUFF COLOUR)
- PROPOSED BLISTERED TACTILE PAVING (CONTROLLED CROSSING - RED COLOUR)
- PROPOSED SPEED CUSHION



KEY PLAN
N.T.S

R-R 000118 TYPICAL BUS STOP LAYOUT
SCALE : NTS

S-S 000118 TYPICAL CROSS SECTION
SCALE : NTS

T-T 000118 TYPICAL CROSS SECTION
SCALE : NTS

Description						
Status	Revision	Drawn	Checked	Reviewed	Authorised	Issue Date
Description						
Status	Revision	Drawn	Checked	Reviewed	Authorised	Issue Date
Description						
Status	Revision	Drawn	Checked	Reviewed	Authorised	Issue Date
Description						
Status	Revision	Drawn	Checked	Reviewed	Authorised	Issue Date
Description FOR PUBLIC CONSULTATION						
Status S2	Revision P01	Drawn PK	Checked AN	Reviewed DL	Authorised CH	Issue Date 01/07/26

Status: S2
Drawing Suitability: FOR INFORMATION

AtkinsRéalis
Albany Court
Monarch Road
Newcastle Business Park
Newcastle upon Tyne
NE4 7YB, United Kingdom
Tel: +44 (0) 1912 224466
Fax: +44 (0) 1912 730158
www.AtkinsRealis.com

© AtkinsRéalis (2026)

Client: South Tyneside Council

Project Title: NCN14 ROUTE IMPROVEMENT SCHEME

Drawing Title: PUBLIC CONSULTATION PLAN (SHEET 9 OF 9)

Drawing Number
Project | Originator | Functional Breakdown
100124815 - ATK - HGN -
Spatial Breakdown | Form | Discipline | Number
XX - DR - CH - 000118

Original Size:	Scale:	Project Ref. No:	Sheet:	Rev:
A1	1:500	100124815	9 of 9	P01