The contractor is responsible for the verification of dimensions on the site.
All dimensions are in millimetres. © Copyright all rights reserved South Tyneside Council.
Ordnance Survey data has been reproduced from Mastermap with the permission of The Controller of H.M. Stationery Office. Crown copyright reserved.Licence No.100019570

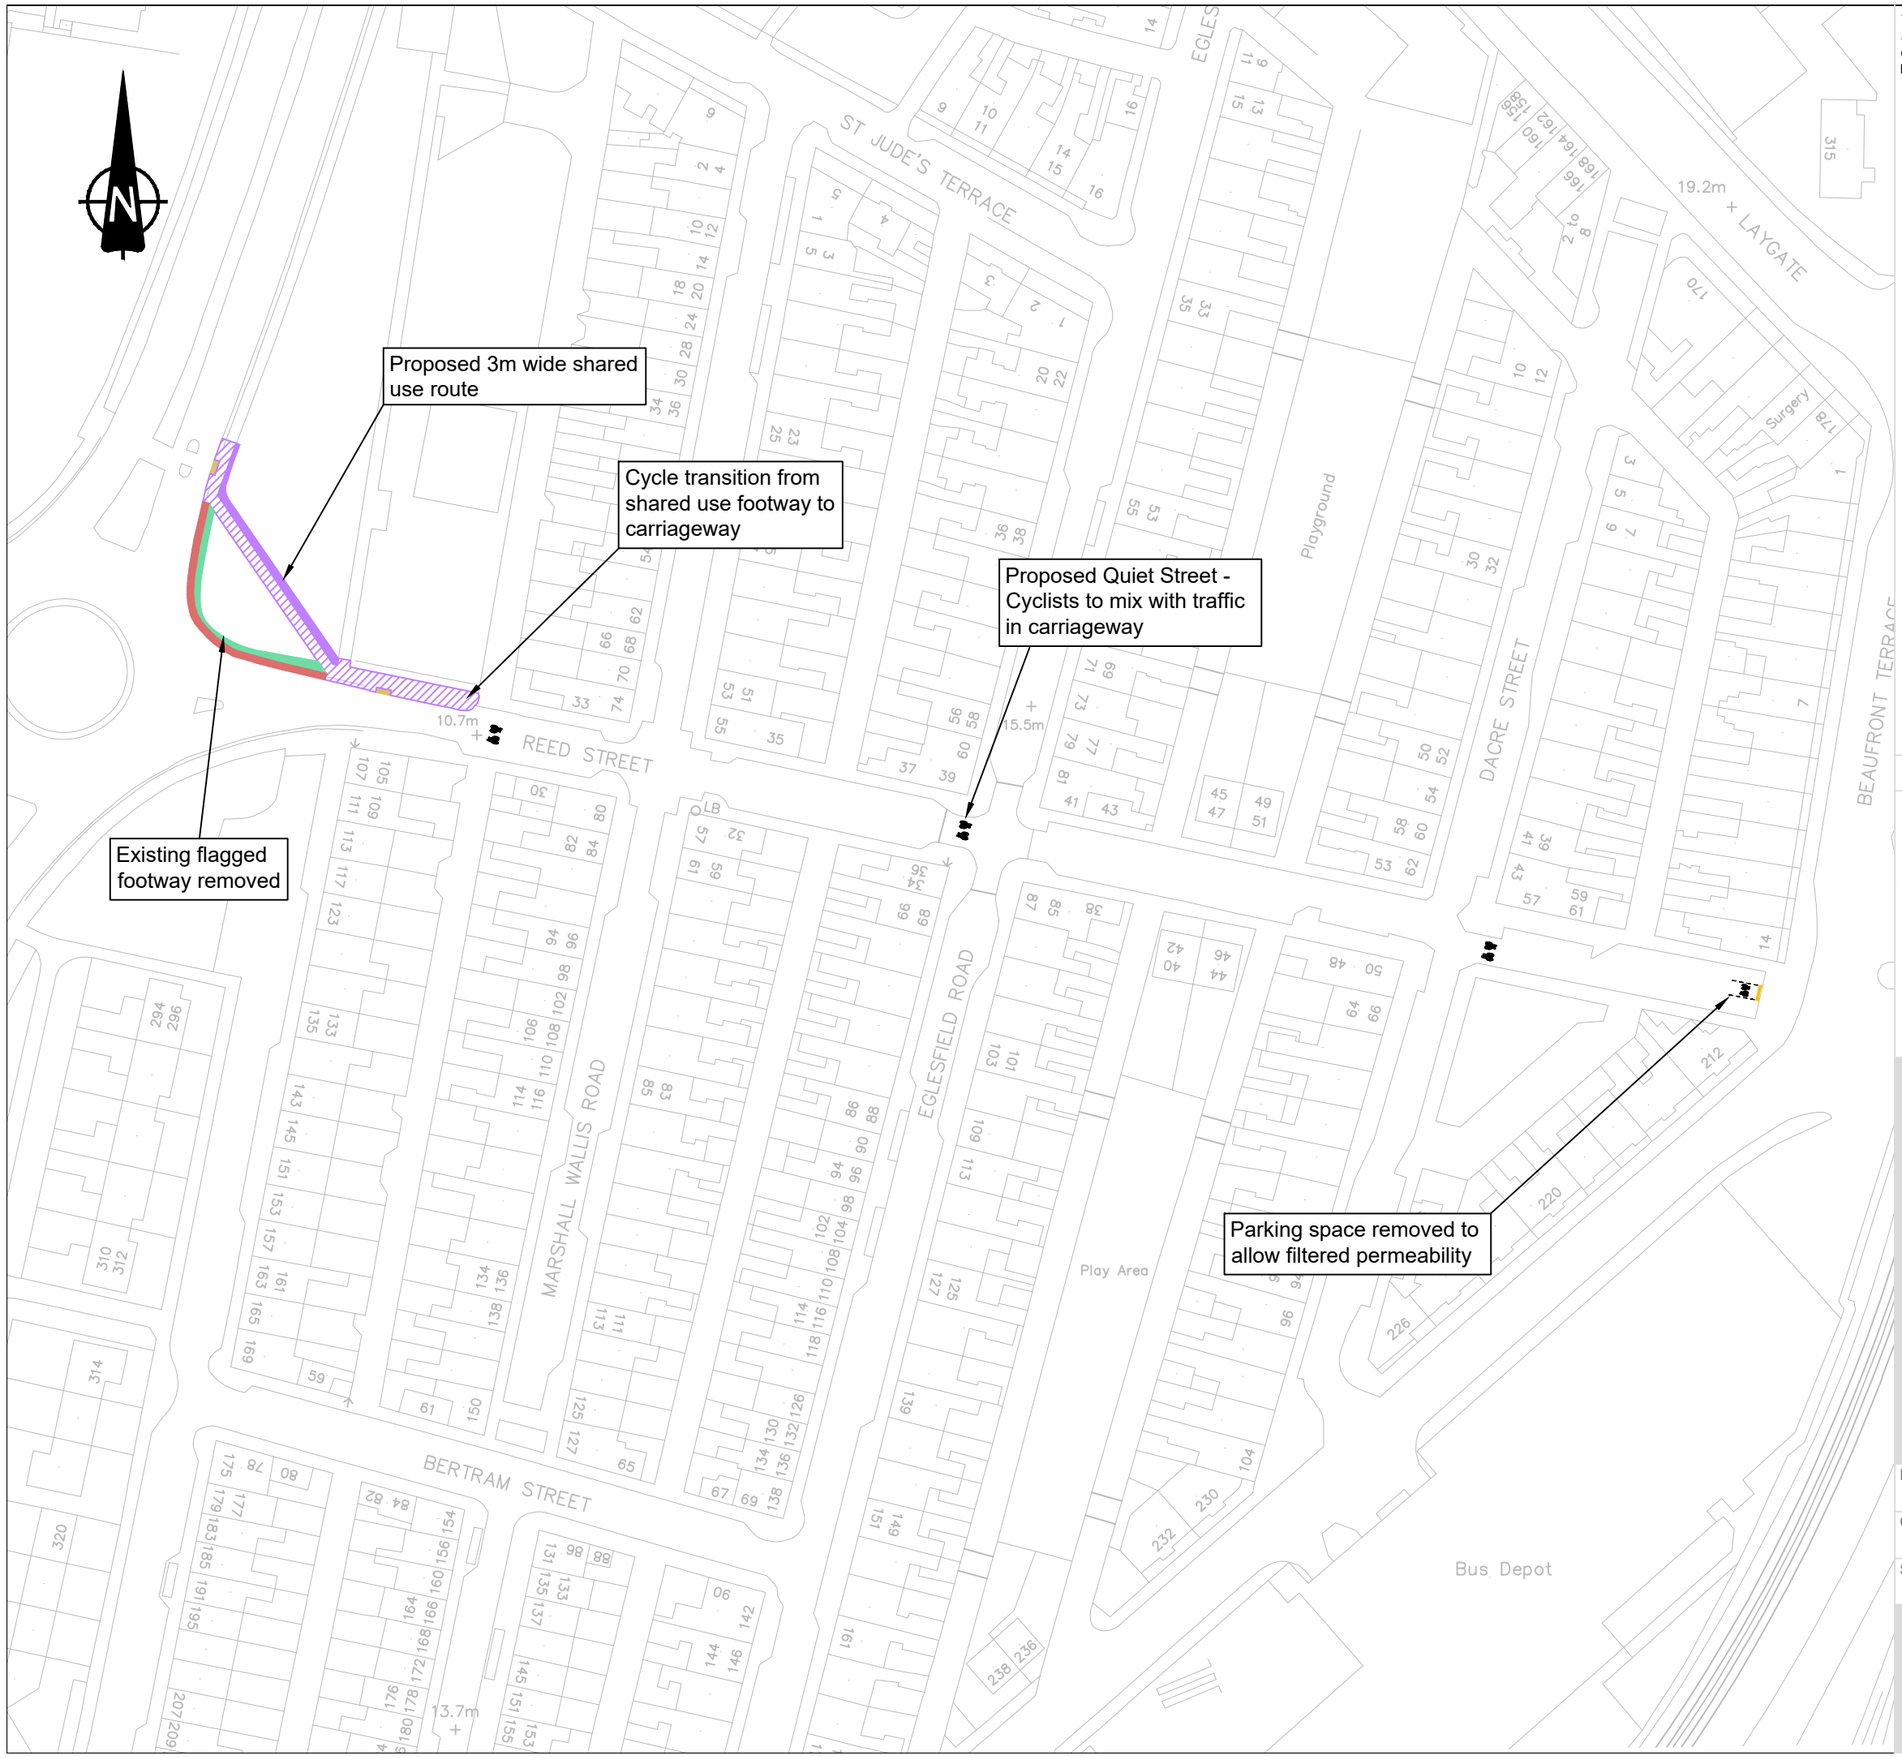

KEY:

- Full depth flexible footway construction
- Footway resurfacing / reconstruction (flags to flexible)
- Tactile Paving - Buff
- Grass verge
- Concrete surround

Rev	Date	Description	Chkd
P01	26/04/2021	Issued for Information	IG

South Tyneside Council
Economic Regeneration

David Cramond - Corporate Director
Town Hall & Civic Offices, Westoe Road, South Shields, Tyne & Wear, NE33 2RL
Telephone: (0191) 427 1717 Fax: (0191) 455 7770

Project
TCF Healthier Metros
Chichester Metro Station
Reed Street

Drawing Title
Outline Design

Drawn by	GW	Date	26/04/2021
Checked by	IG	Date	26/04/2021
Scale	1:1000	Size	A3

P01

Project Code	Drawing Number
HAT/1052021	02