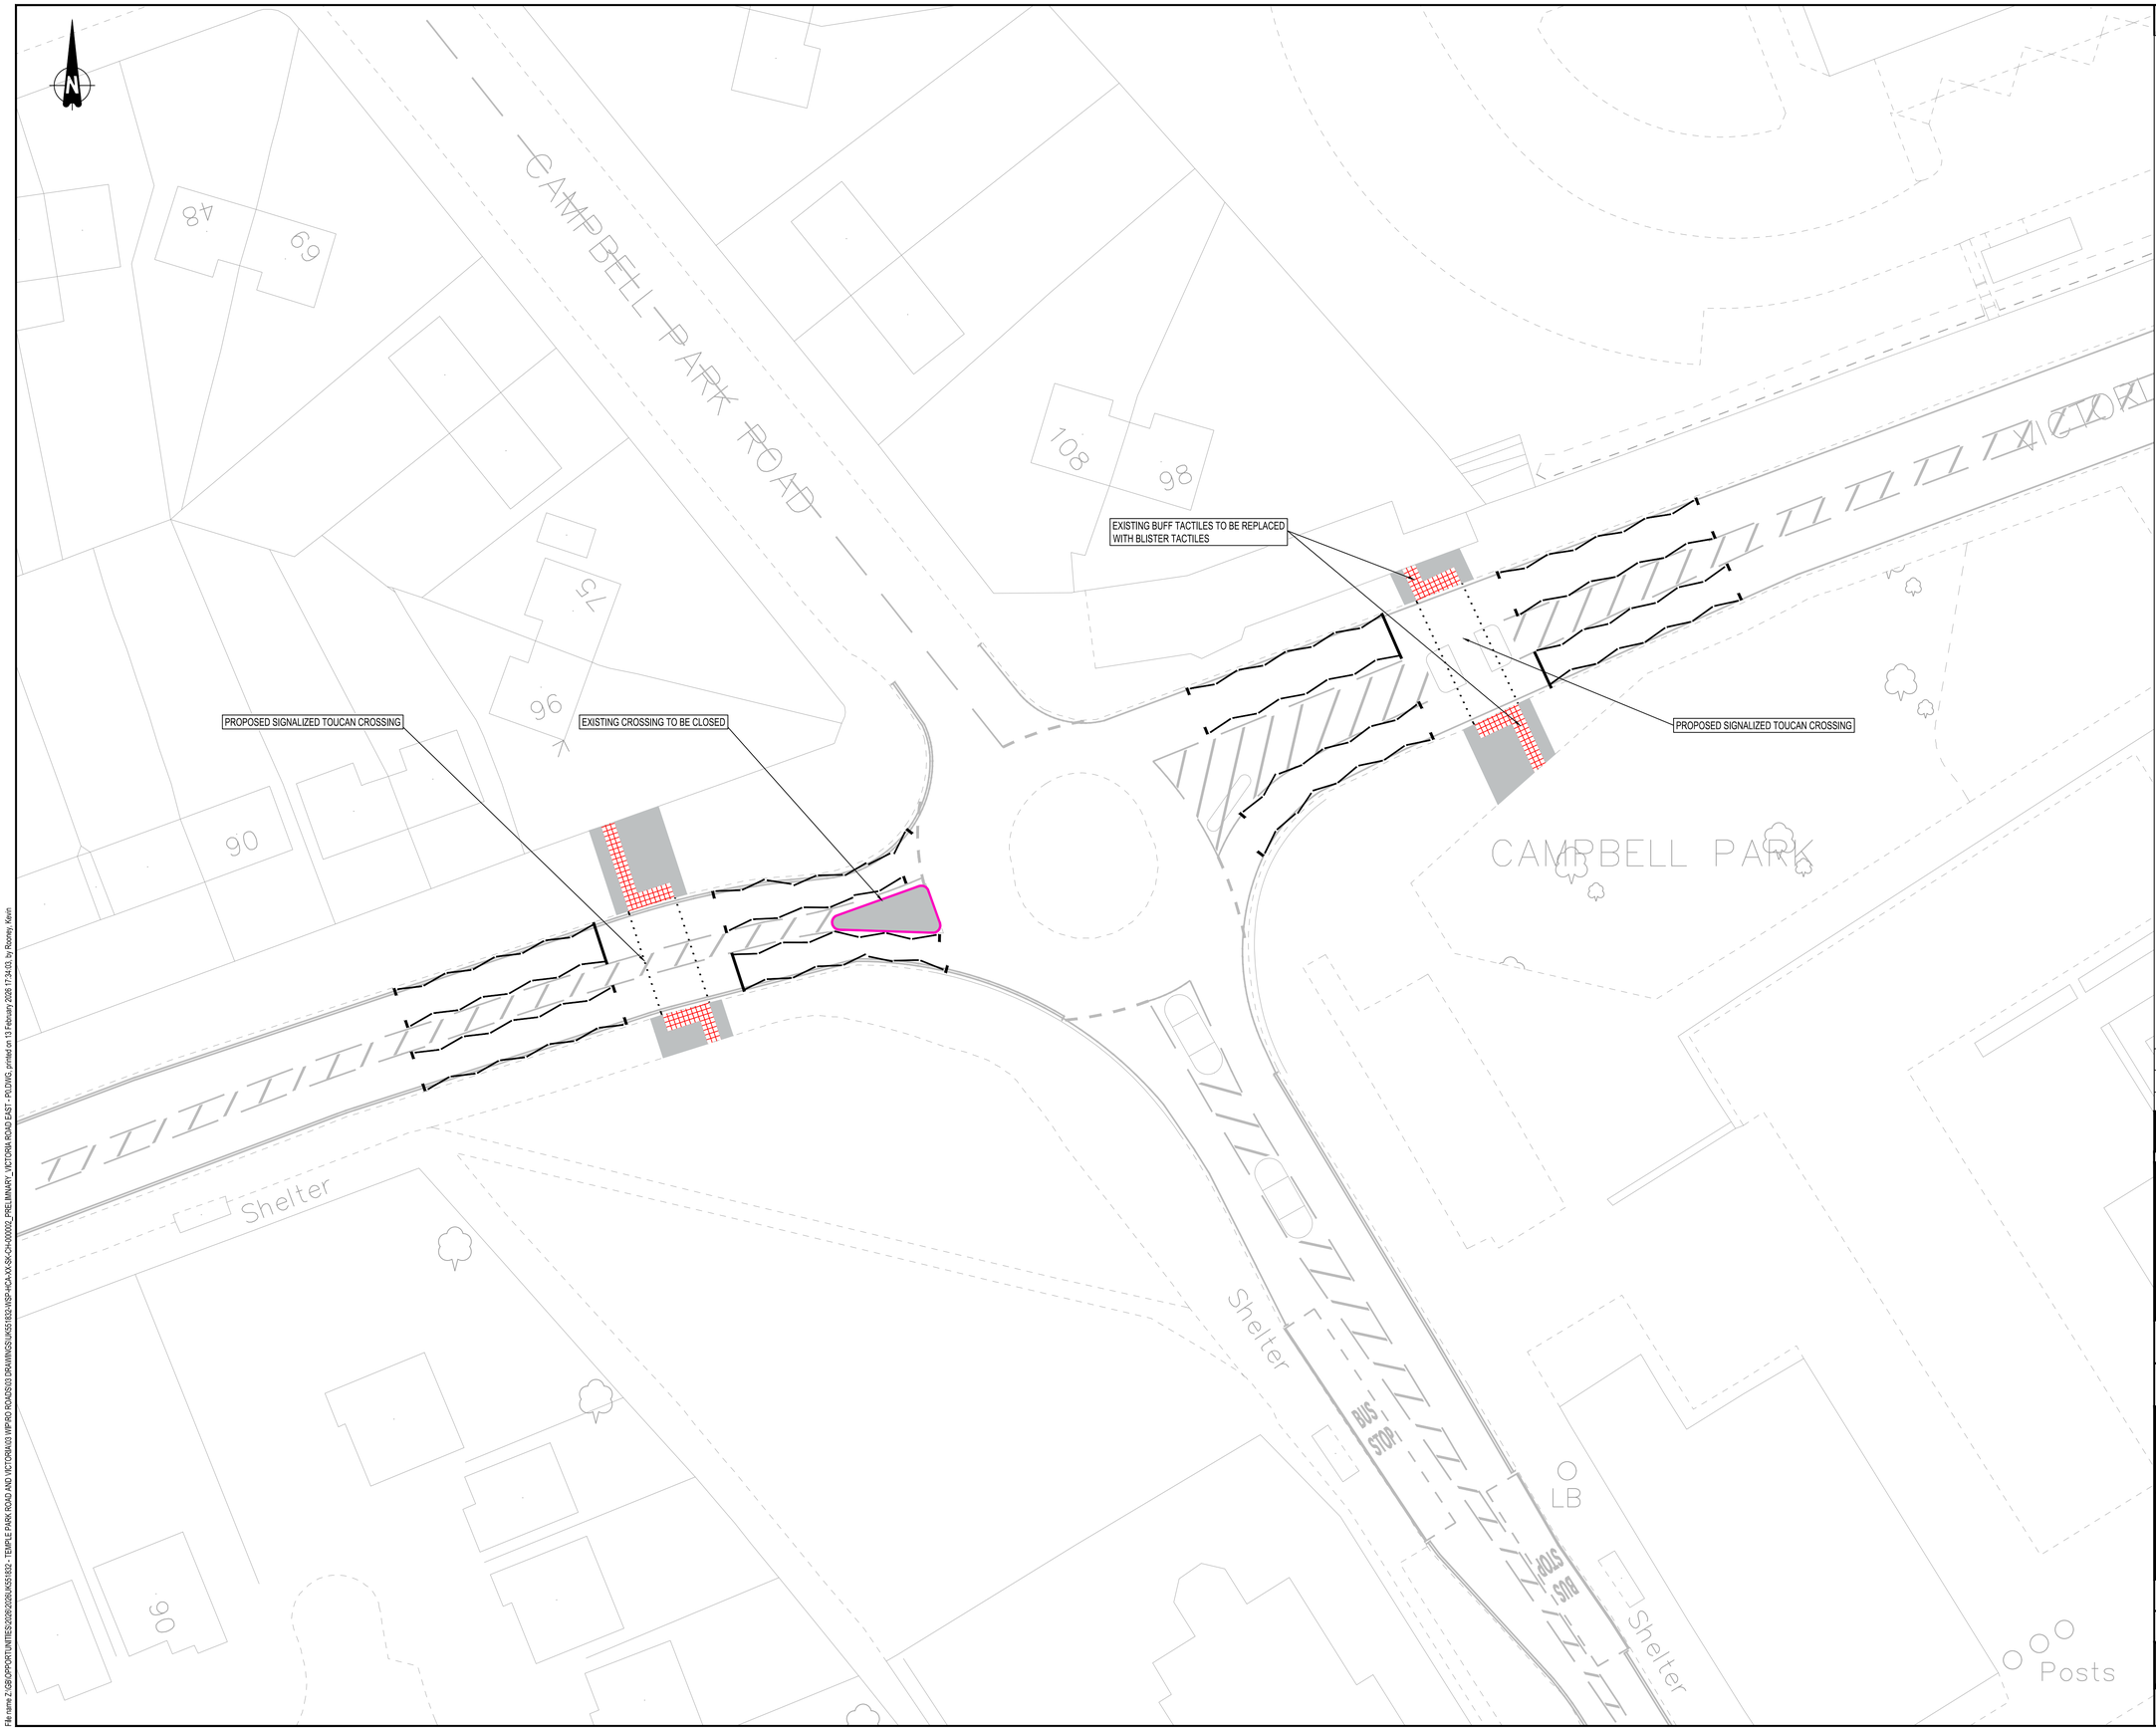

DO NOT SCALE

NOTES:

1. ALL DIMENSIONS ARE IN METERS UNLESS OTHERWISE STATED.
2. THIS DRAWING SHOULD BE PRINTED IN COLOUR.

KEYS:

PROPOSED KERB WITH UPSTAND

PROPOSED BLISTER TACTILE

REV	DATE	BY	DESCRIPTION	CHK	APP
P01	13/02/2026	DP	FIRST ISSUE	AM	KR

DRAWING STATUS: S0 - WORK IN PROGRESS

wsp

CLIENT: SOUTH TYNESIDE COUNCIL

ARCHITECT:

SITE/PROJECT: VICTORIA ROAD E/CAMPBELL PARK ROAD JUNCTION

TITLE: PEDESTRIAN CROSSING IMPROVEMENTS

SCALE @ A1:	CHECKED:		APPROVED:
1:250	AM		KR
PROJECT NO: UK551832	DESIGNED: DP	DRAWN: DP	DATE: 13/02/2026

DRAWING No: UK551832-WSP-HGN-XX-SK-CH-000002 REV: P0

© WSP UK Ltd

File name Z:\GBCOPPORTUNITIES\2026\2026UK551832 - TEMPLE PARK ROAD AND VICTORIA\03 WIP\RO ROADS\03 DRAWINGS\UK551832-WSP-HCA-XX-SK-CH-000002_PRELIMINARY_VICTORIA ROAD EAST - PLDVNG, printed on 13 February 2026 17:34:03, by Rooney, Kevin